




Existing Ground Floor Plan
Scale 1:100

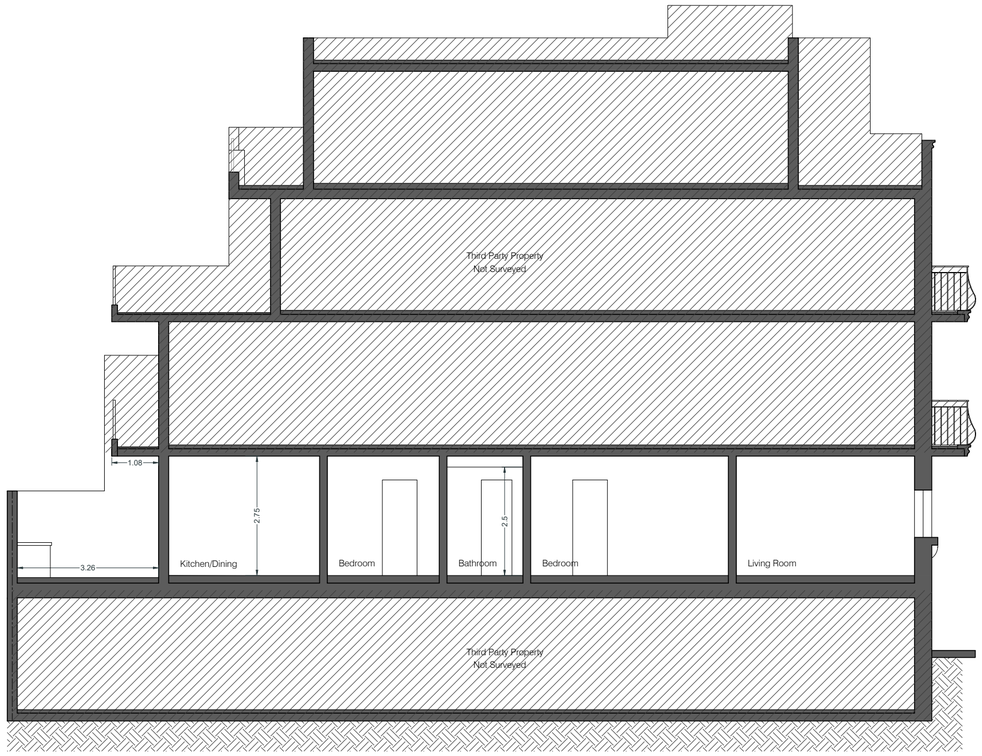

Existing Section S01
Scale 1:100

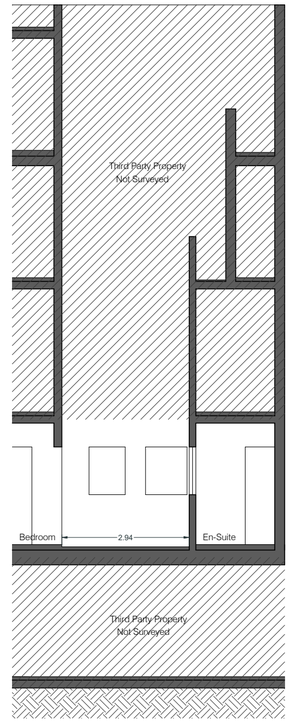

Existing Section S02
Scale 1:100

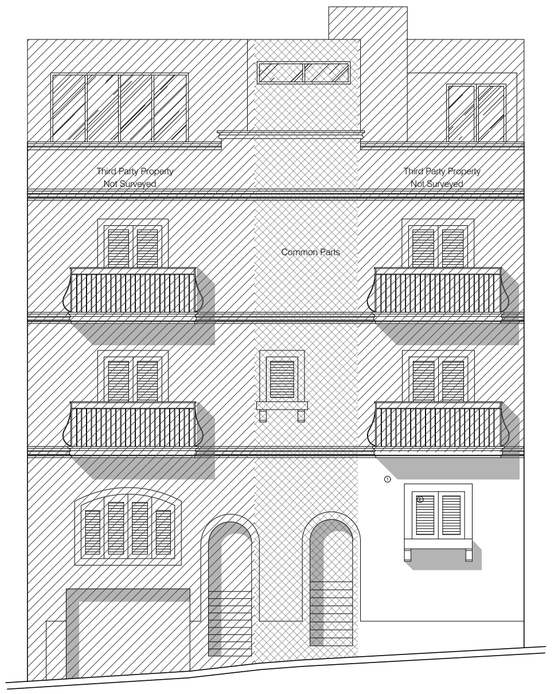

Existing Elevation E01
Scale 1:100

0 1 2 3 4 5 6 8 10m Scale 1:100

PERIT
KRISTA XUEREB
28 B, Triq l-Gholjiet, Mellieha, Malta
krista@kx.com.mt +356 79470611

MATERIALS
1. Facade in limestone masonry, rendered in stone colour.
2. Apertures in timber.

NOTES

REVISION

PROJECT
Sanctioning of ground floor maisonette

CLIENT
Mr. Louis Borg

SITE ADDRESS
Springhill Court, Triq Santa Marija, Mellieha

DRAWING
Existing Plan, Sections & Elevation

DRAWN		SCALE
KX		1:100(A2)
DWG NO.	**REV NO.**	**DATE**
B002-02-01	01	20211118