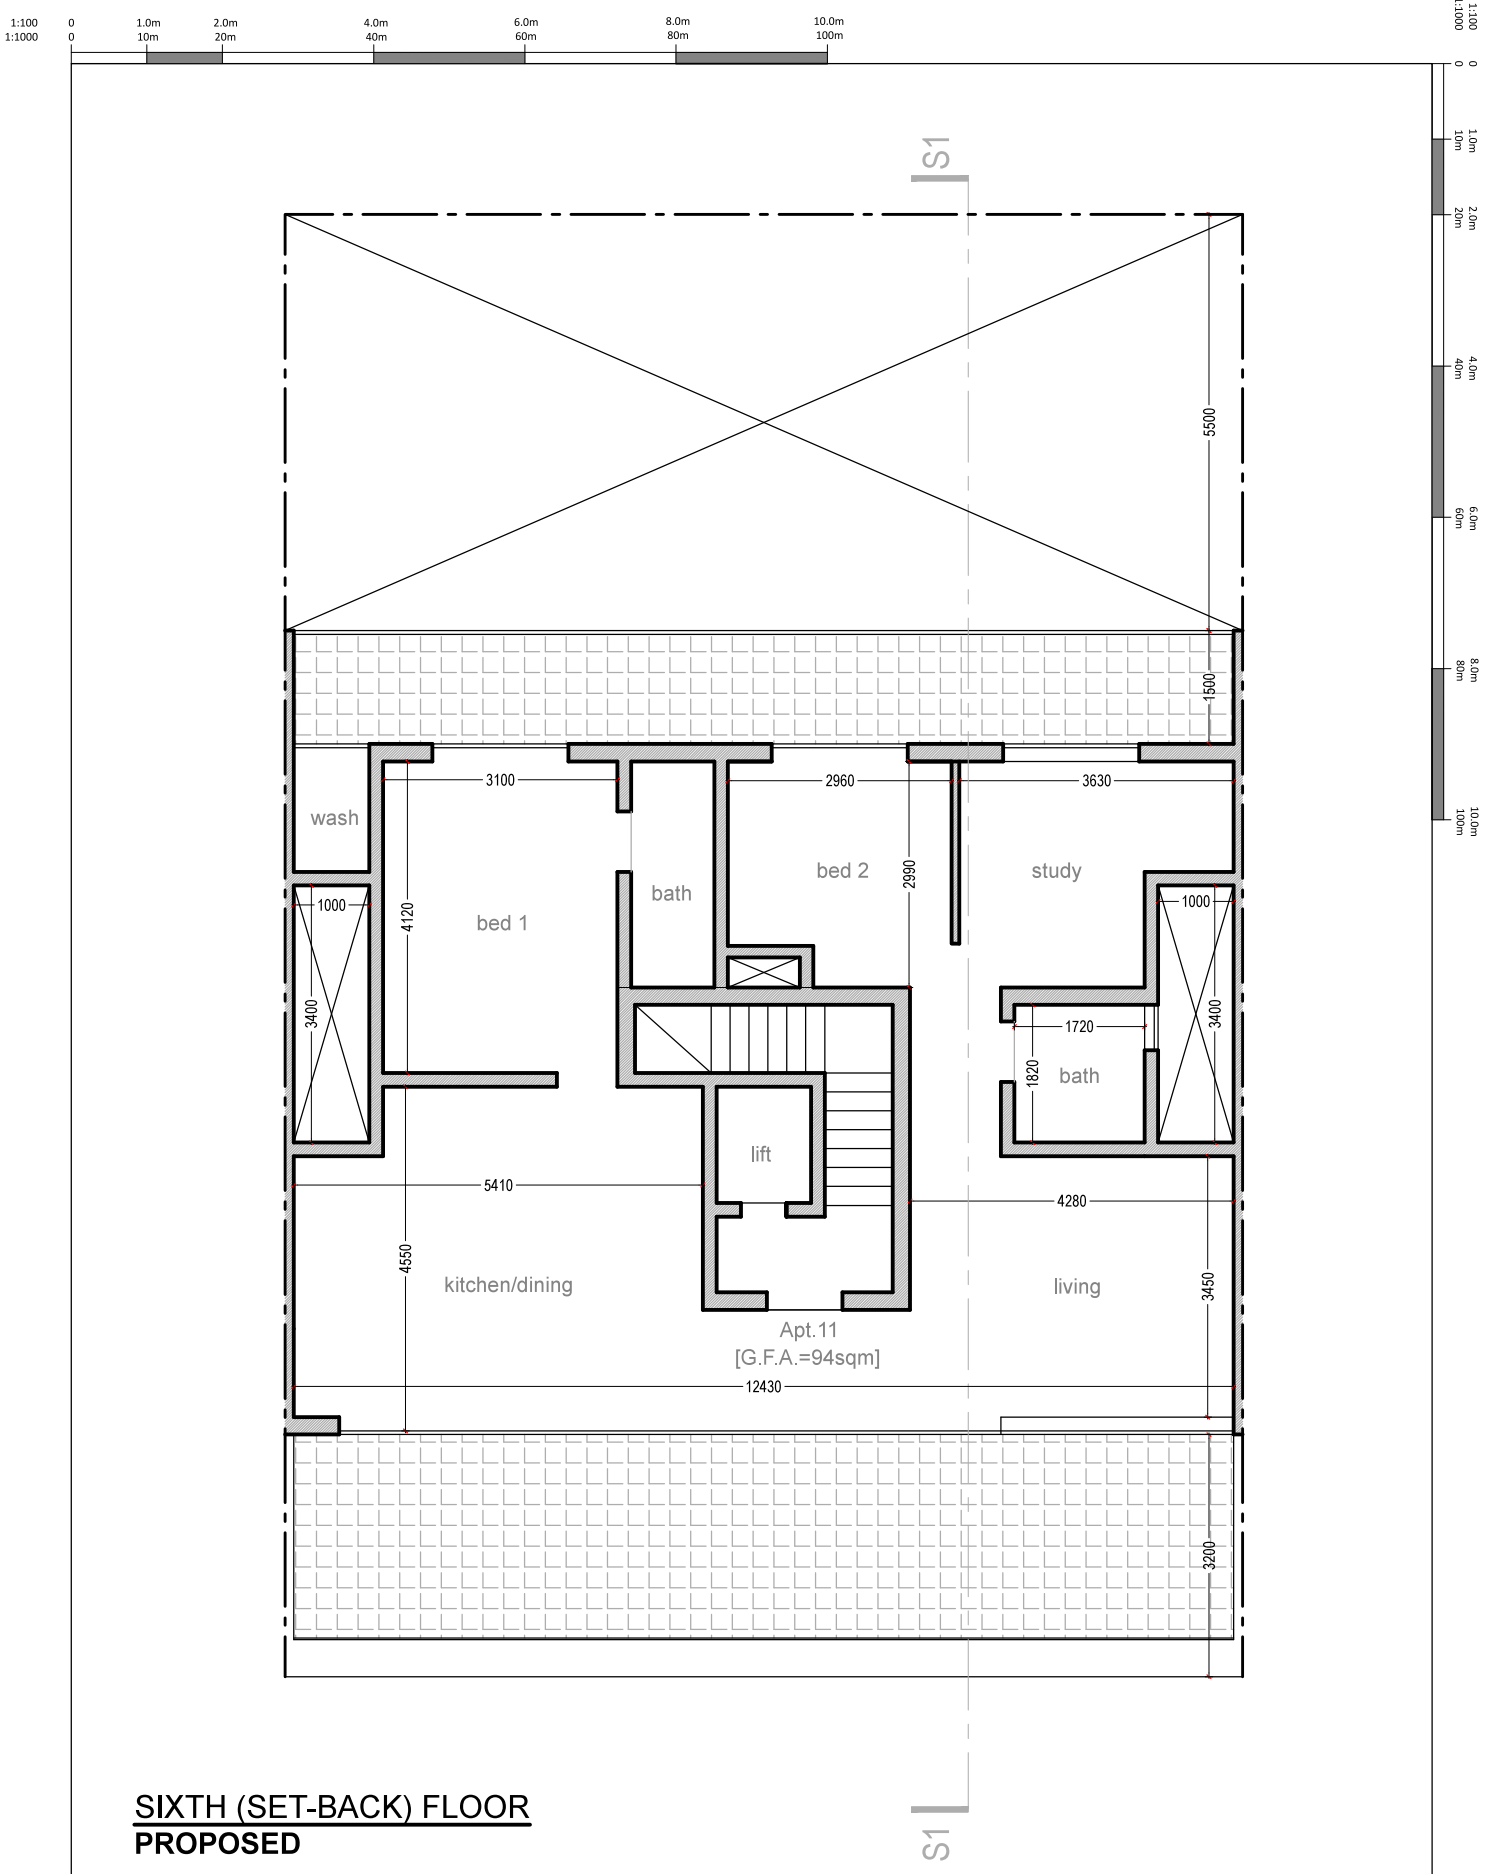


SIXTH (SET-BACK) FLOOR
PROPOSED