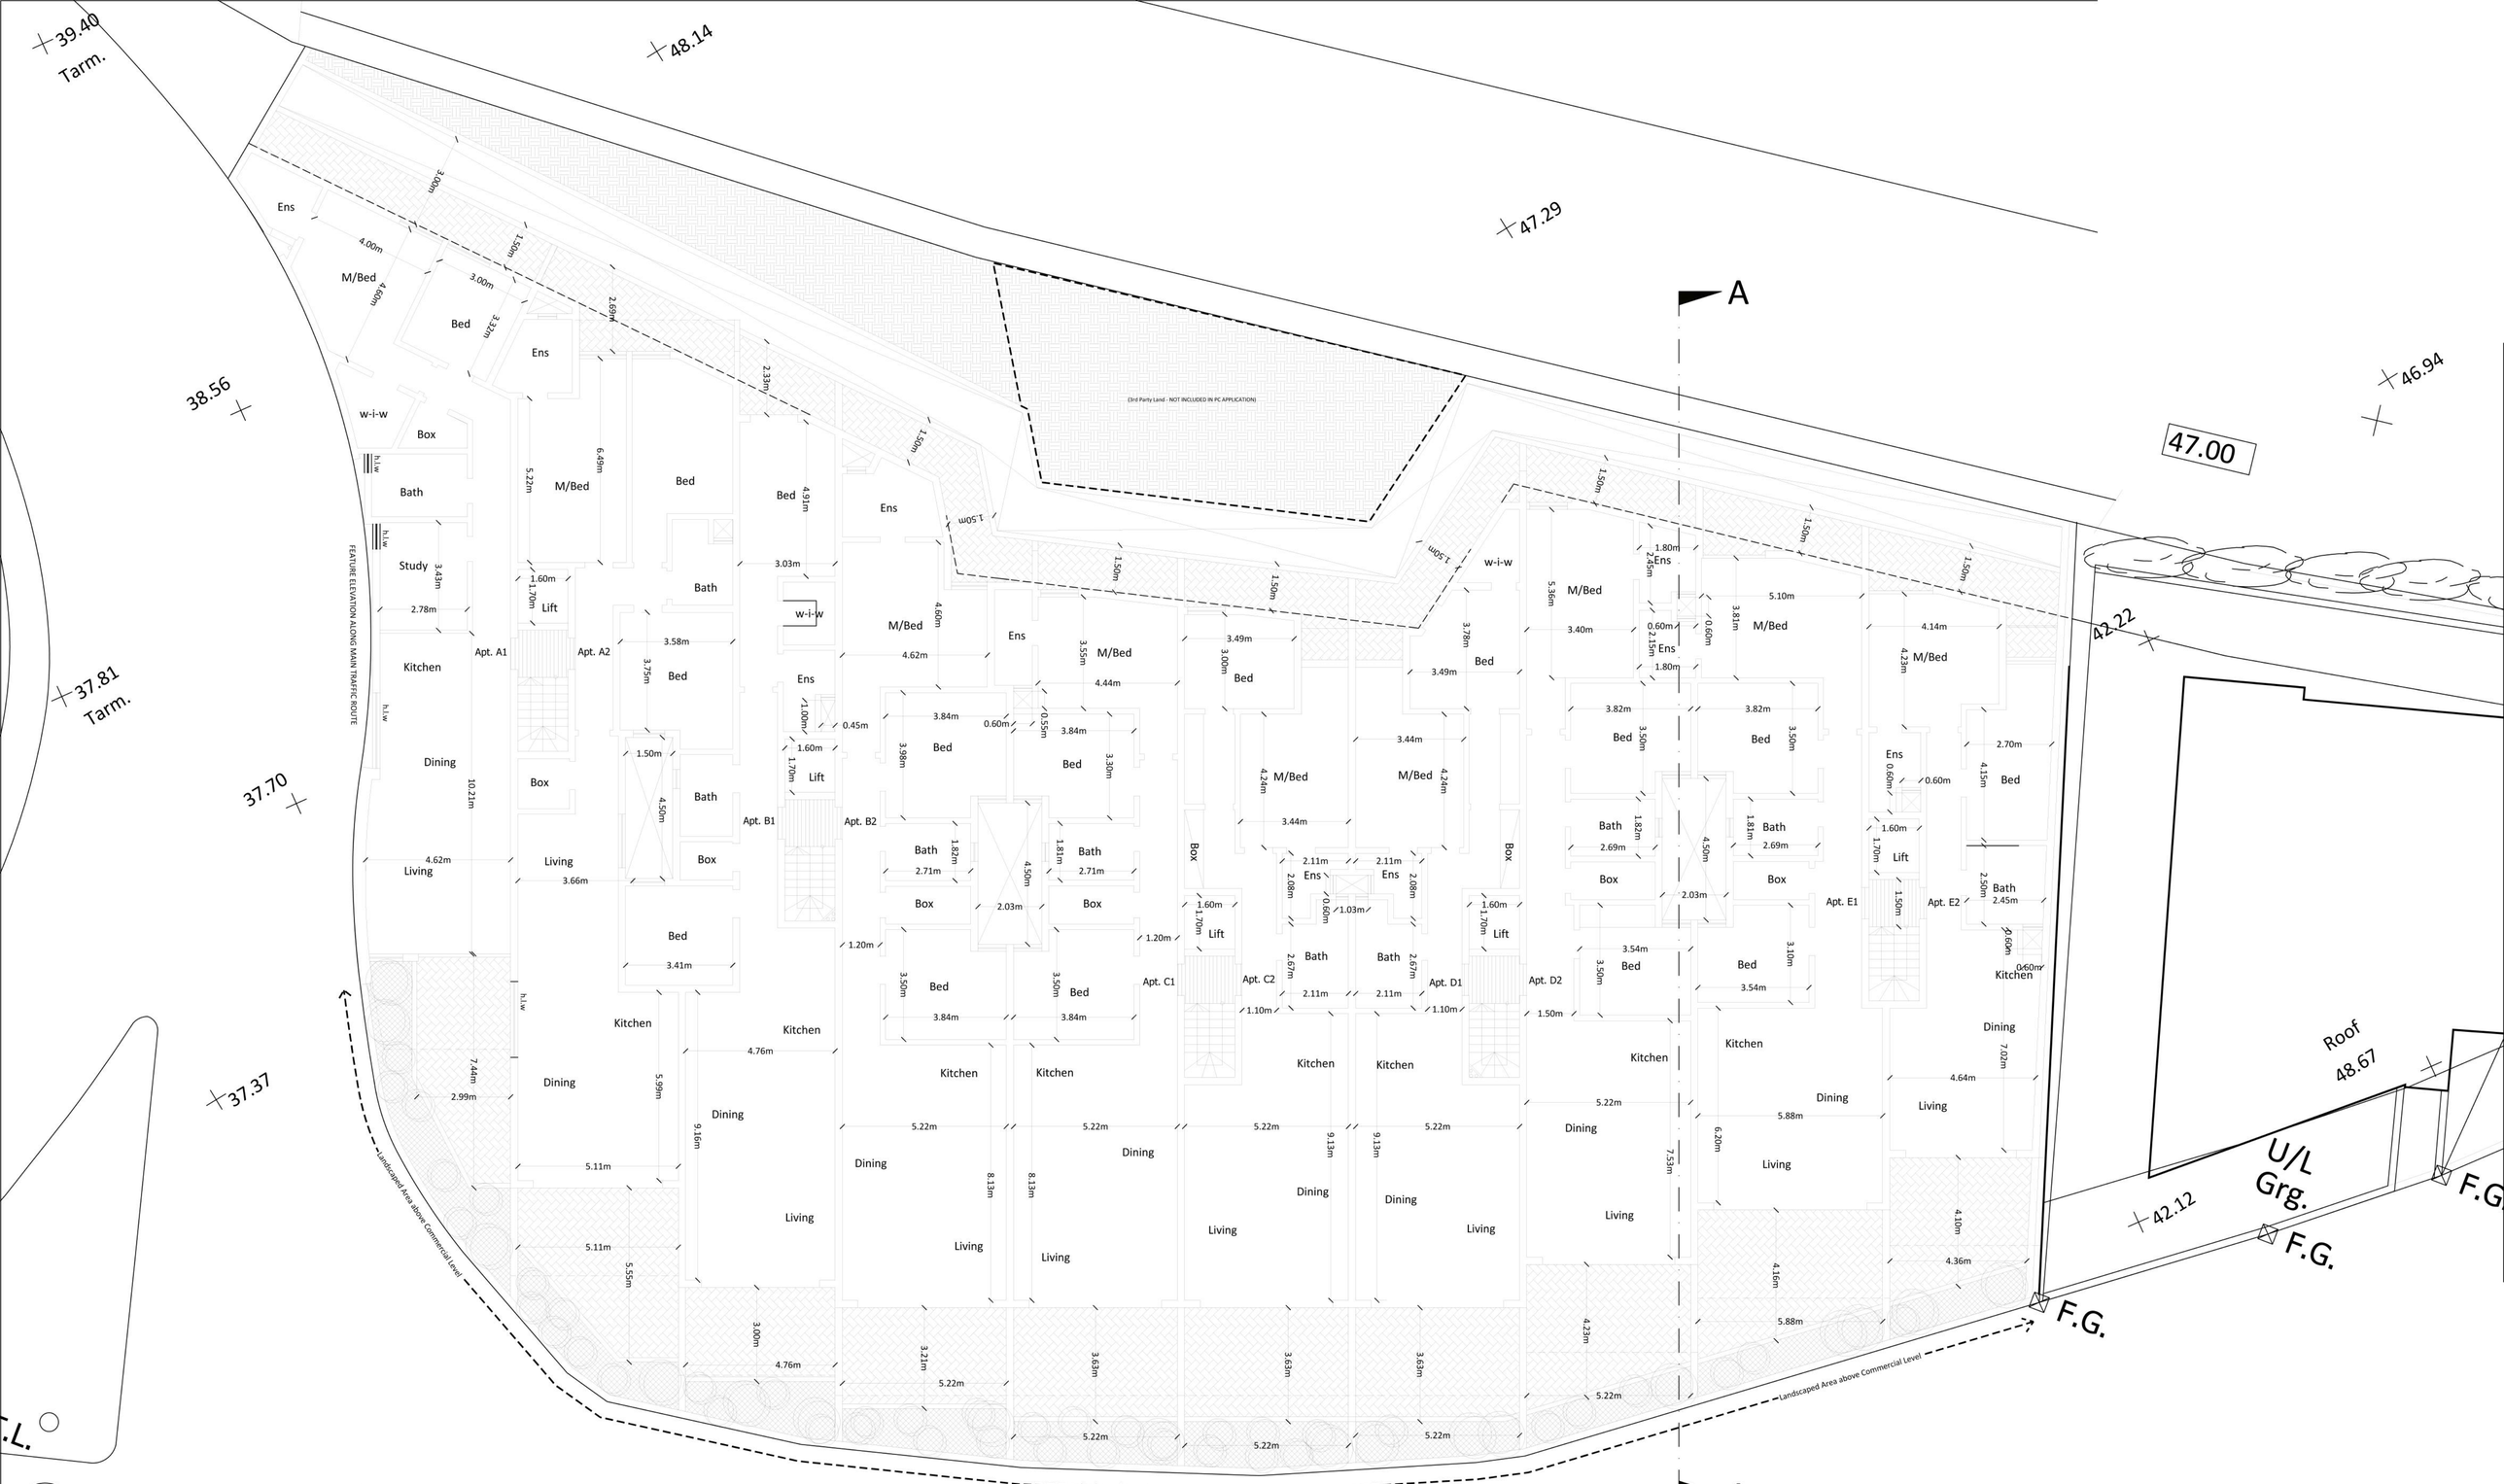

- Proposed First Floor Level
Scale 1:100