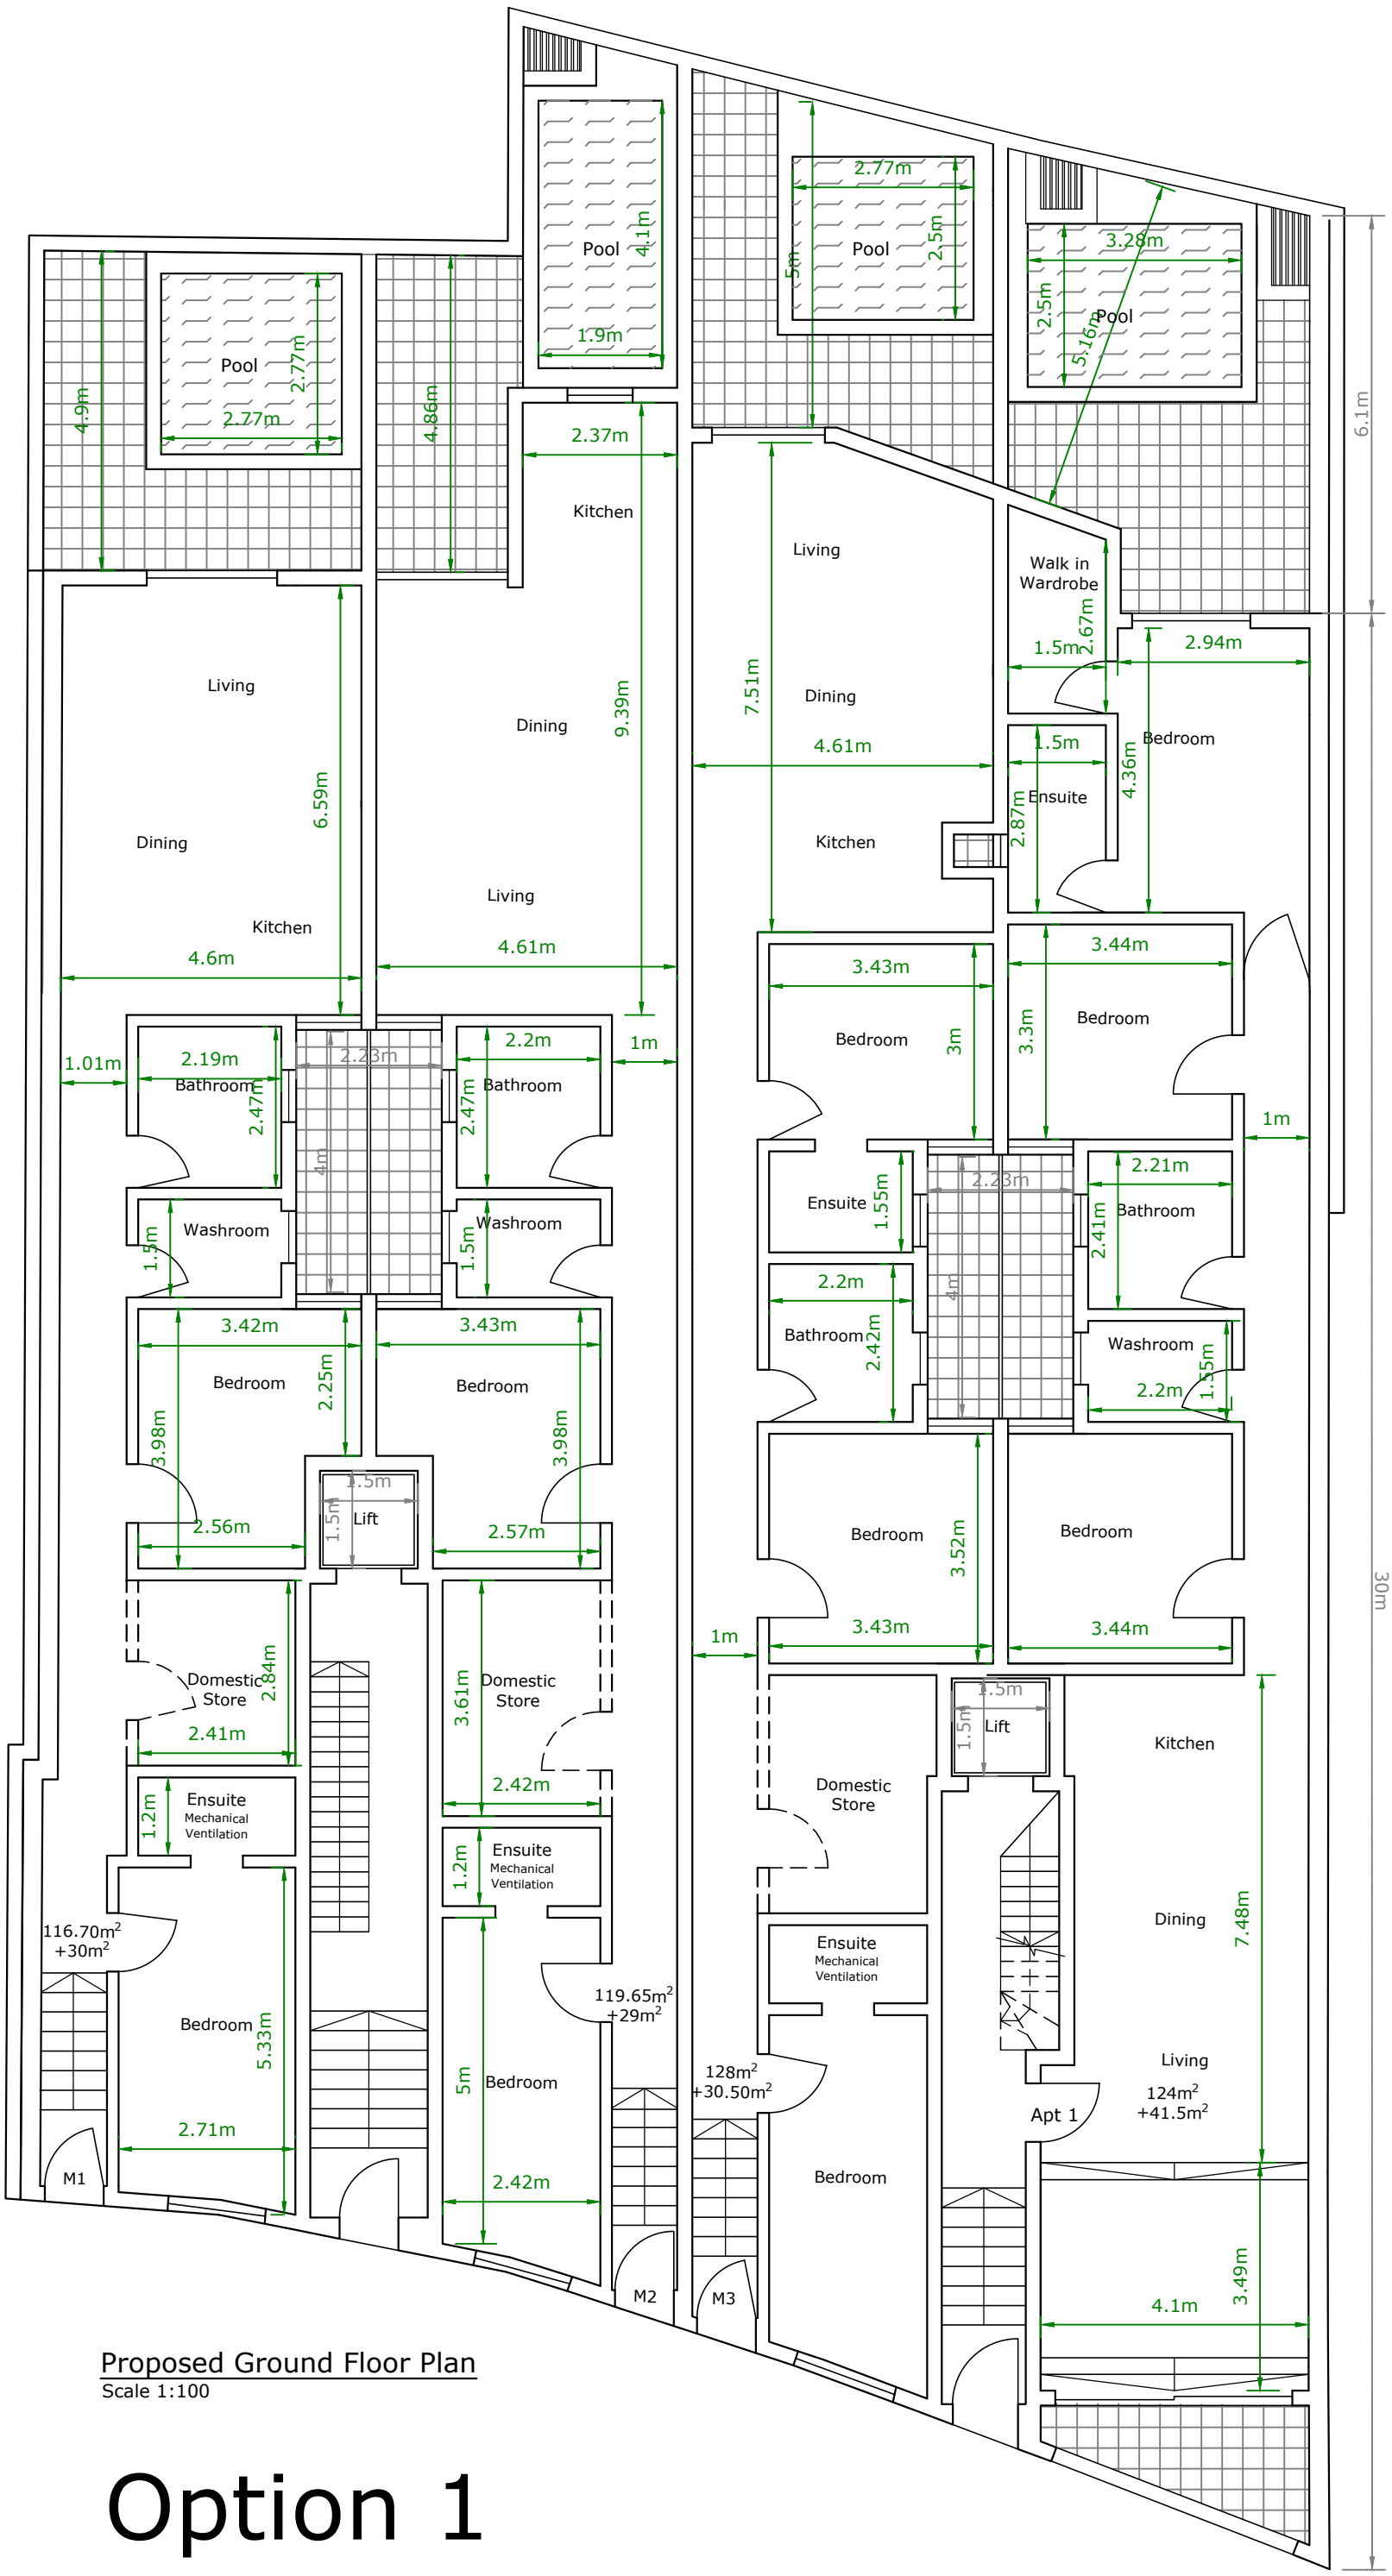

Proposed Ground Floor Plan
Scale 1:100

Option 1