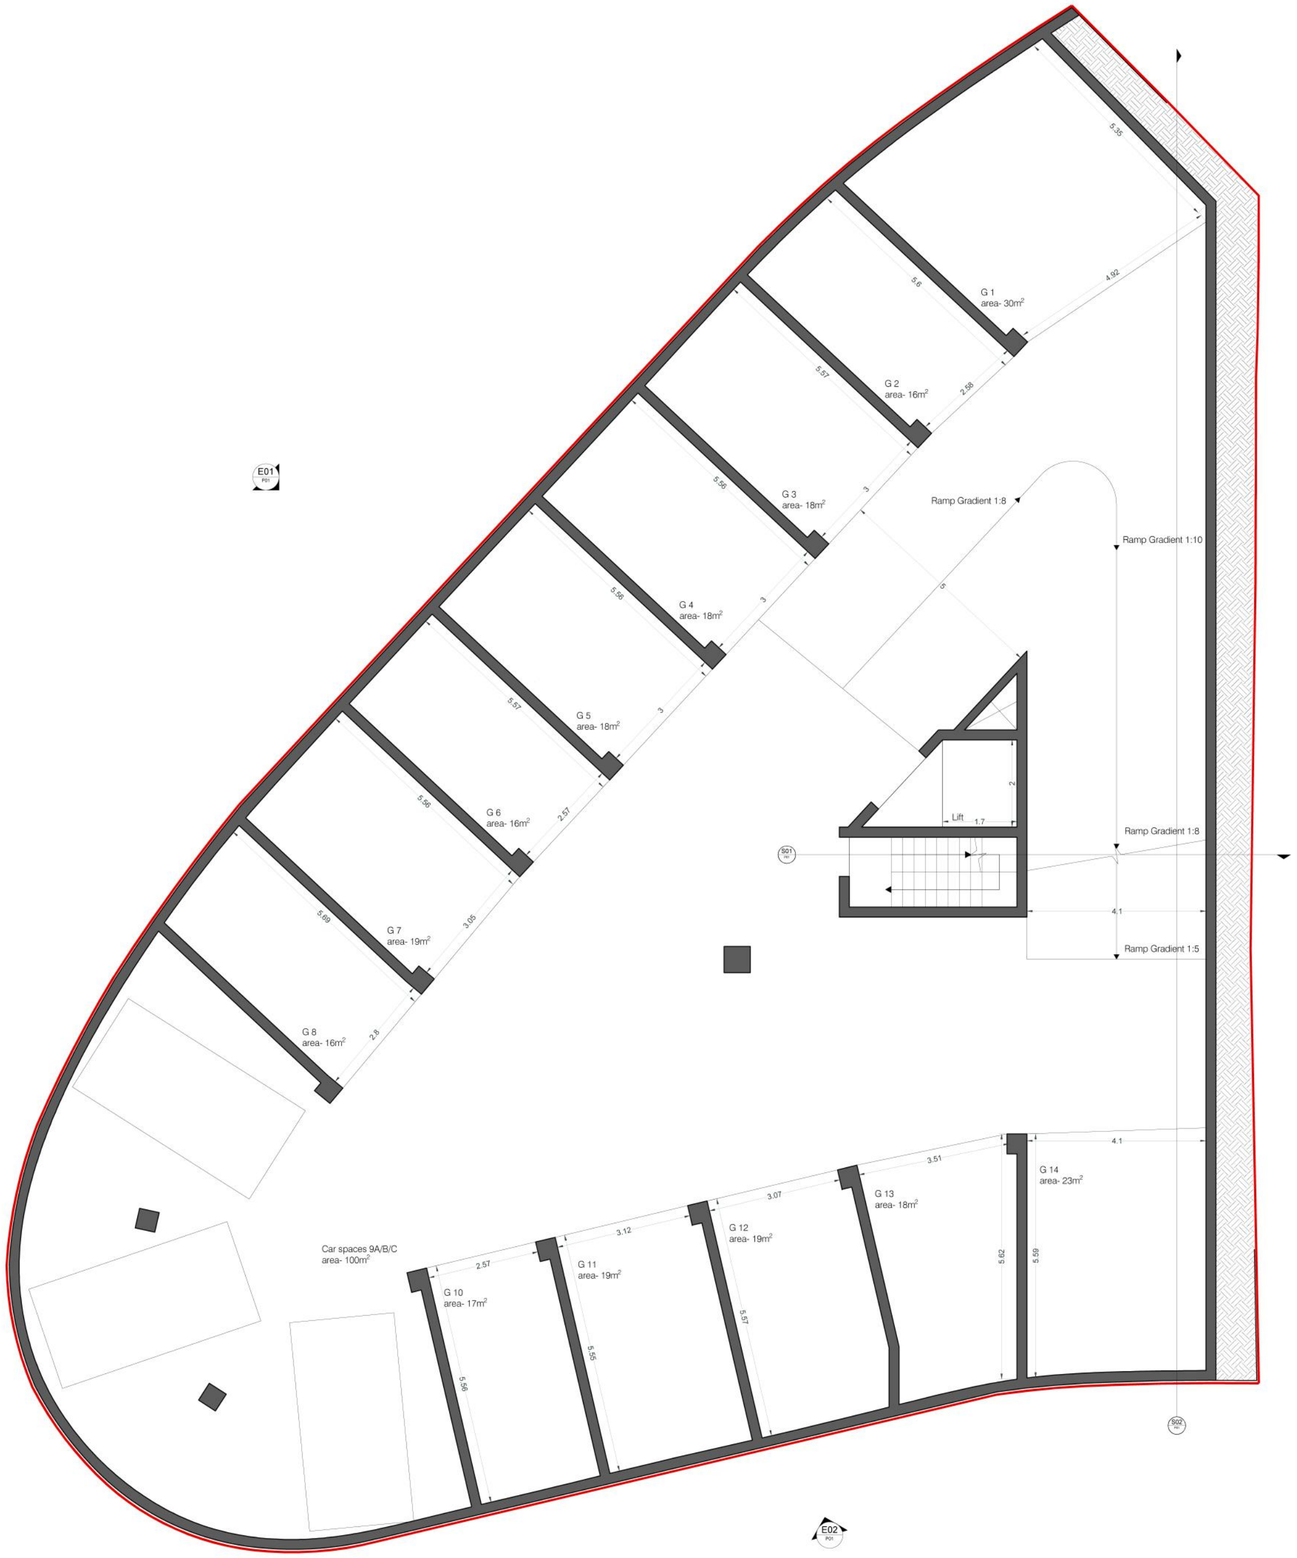

Proposed Basement Plan (-2)

Scale 1:100

Scale 1:100