
1:100

2m 0 2m 4m 6m 8m 10m

Roofed Area = 90.31 Sq.m.
Site Area = 122 sq.m.

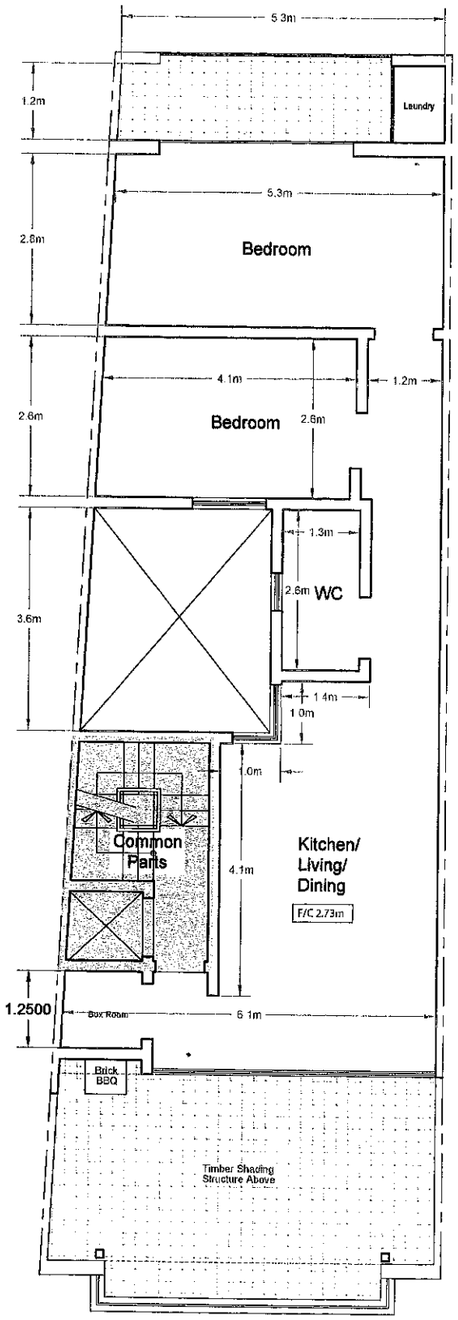

Plan
Scale 1:100

Tancred Mifsud
B.E&A. (Hons), A.&C.E.

Job Ref:
Drawing No: D01
Drawing Title: Plan
Client: Natalino Pace
Site Location: San Pawl il Bahar
Drawn By: TM
Date: 15/09/21

TANCRED MIFSUD.