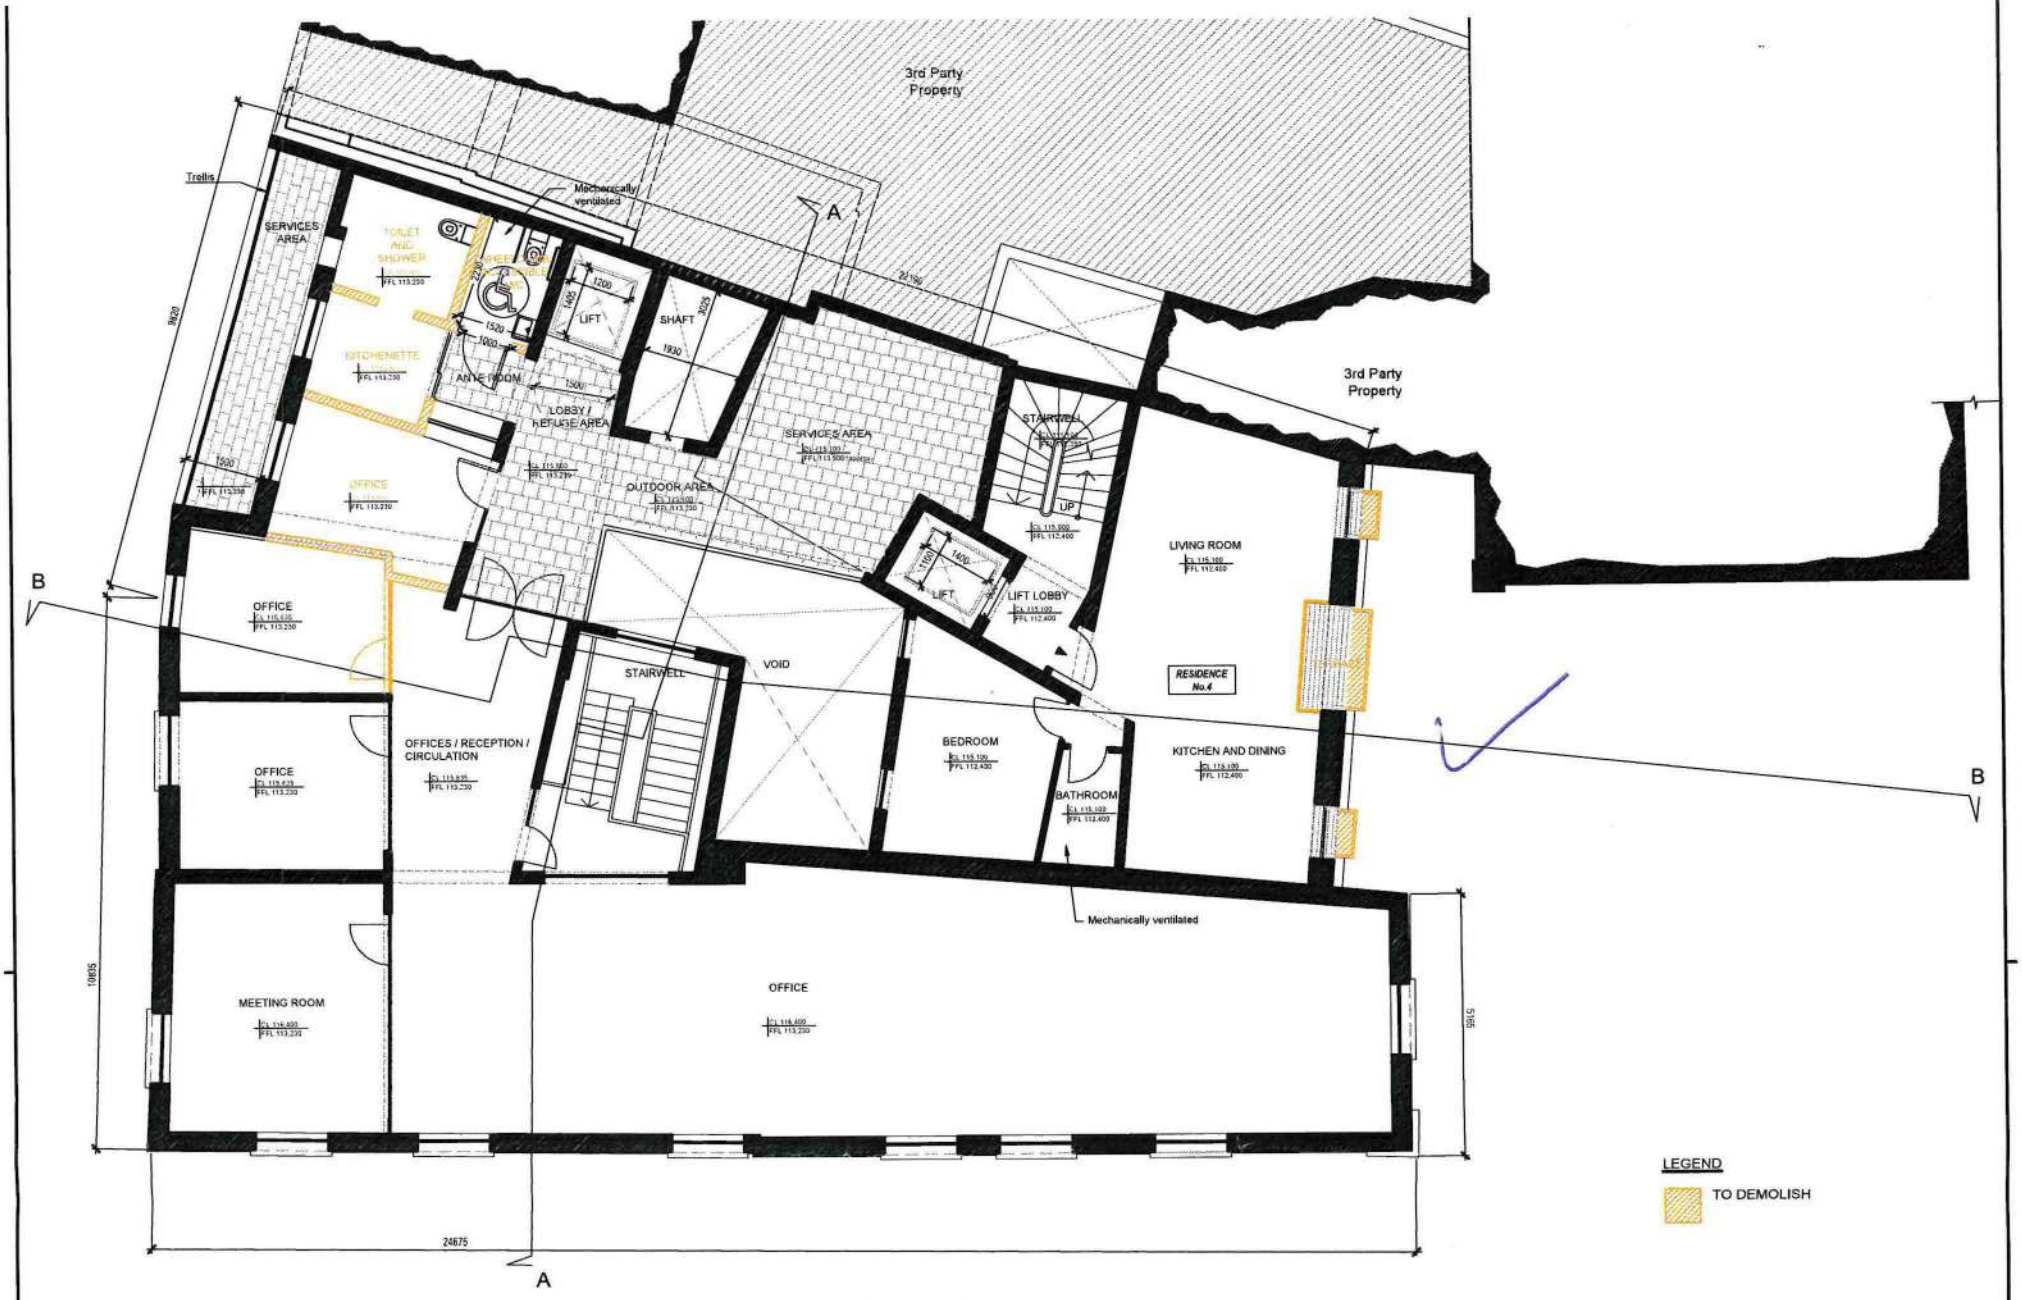

APPROVED FOURTH FLOOR

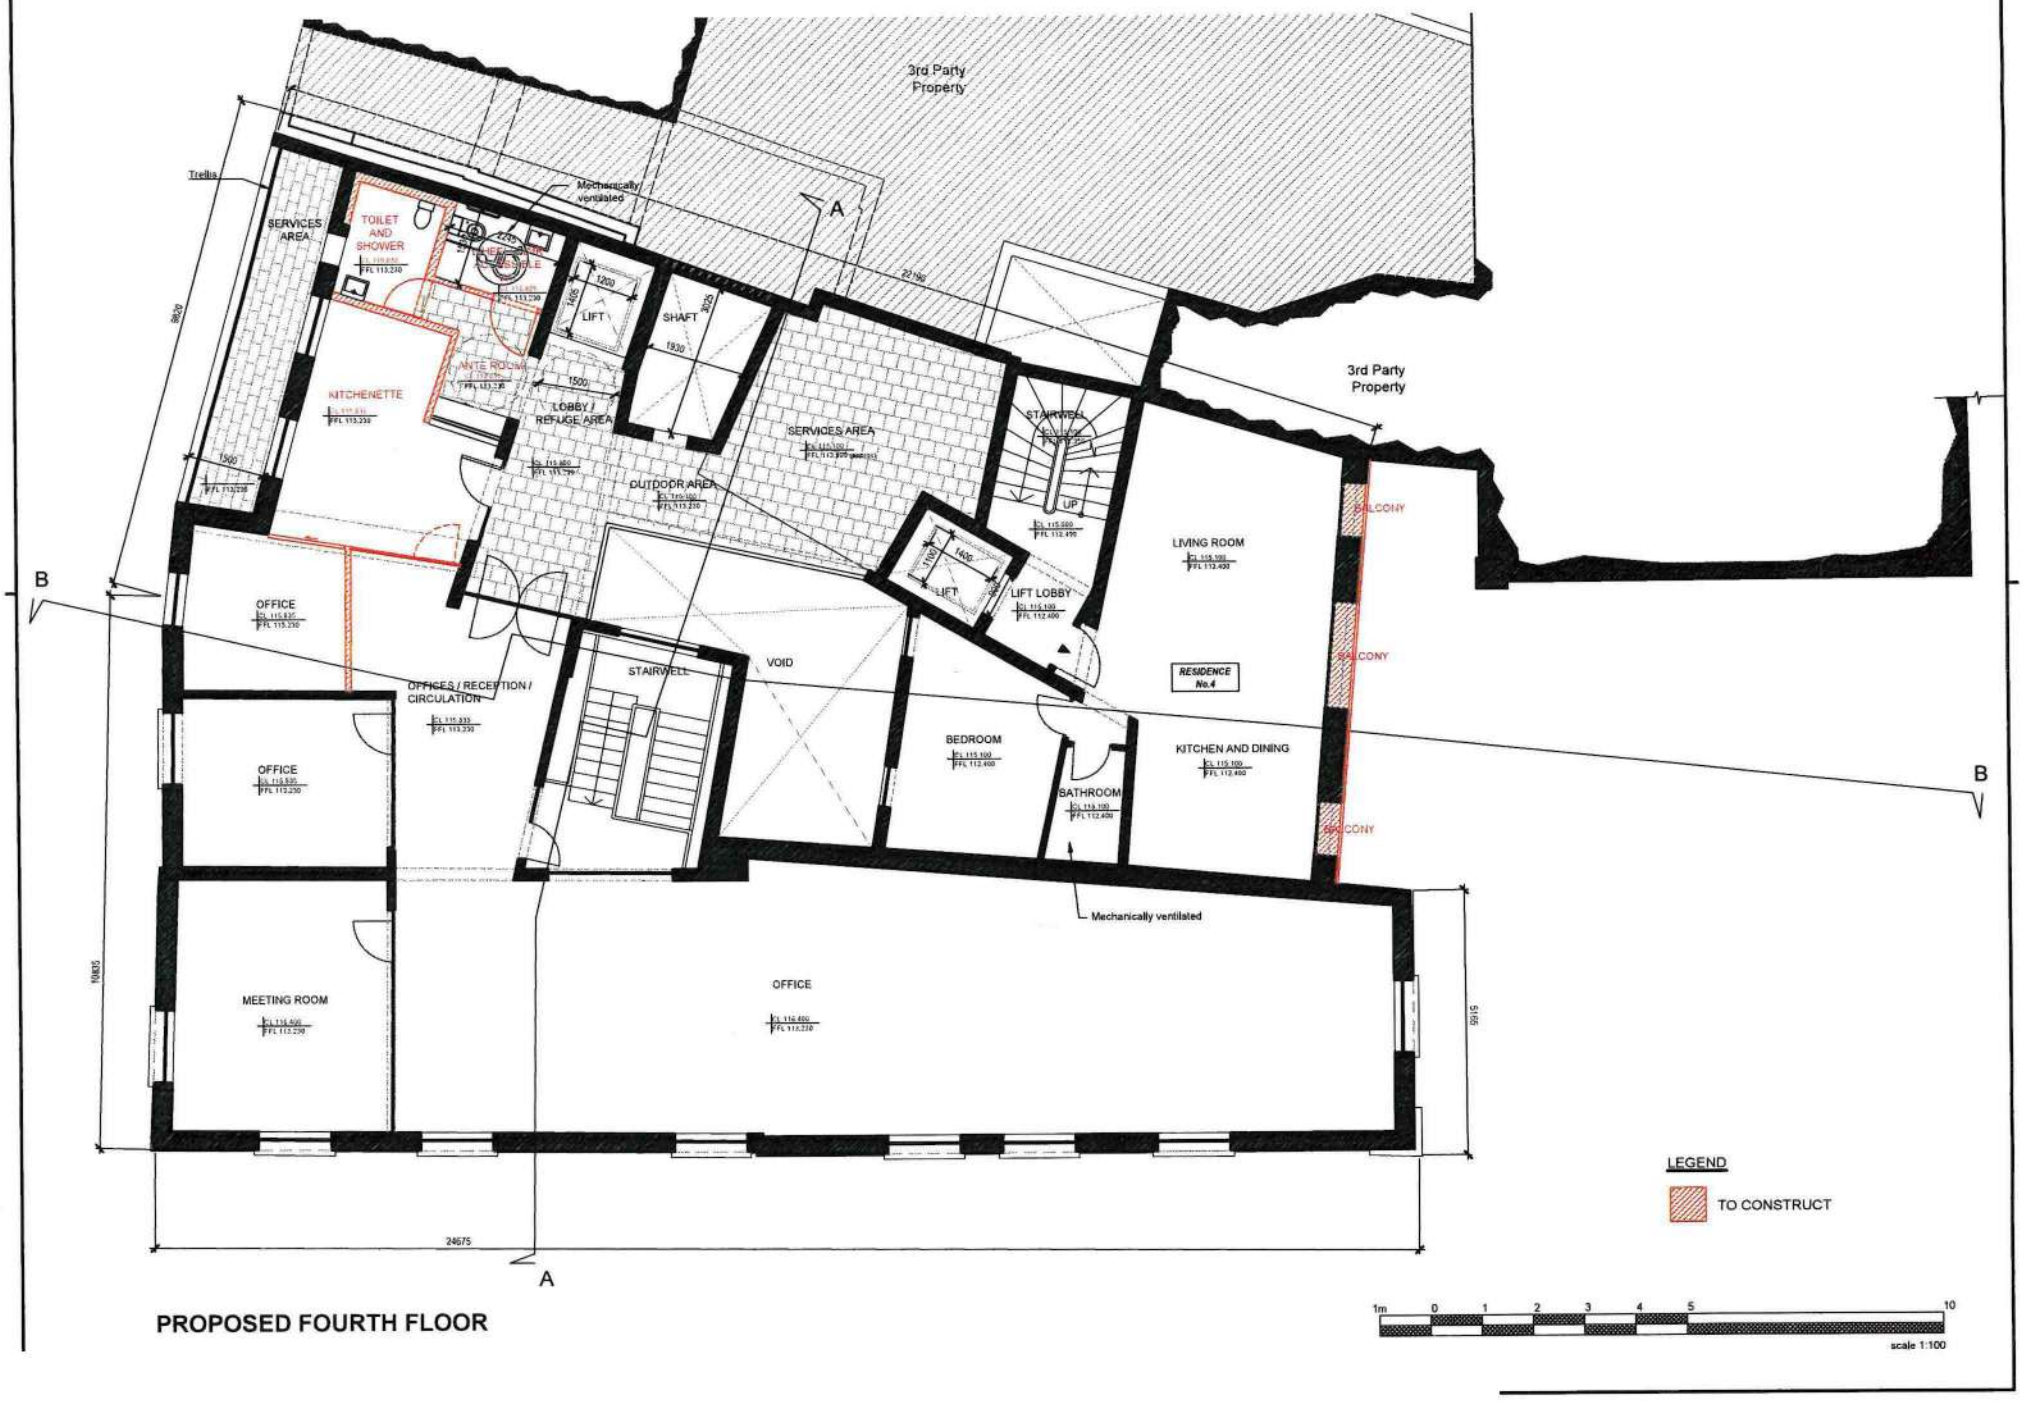

PROPOSED FOURTH FLOOR