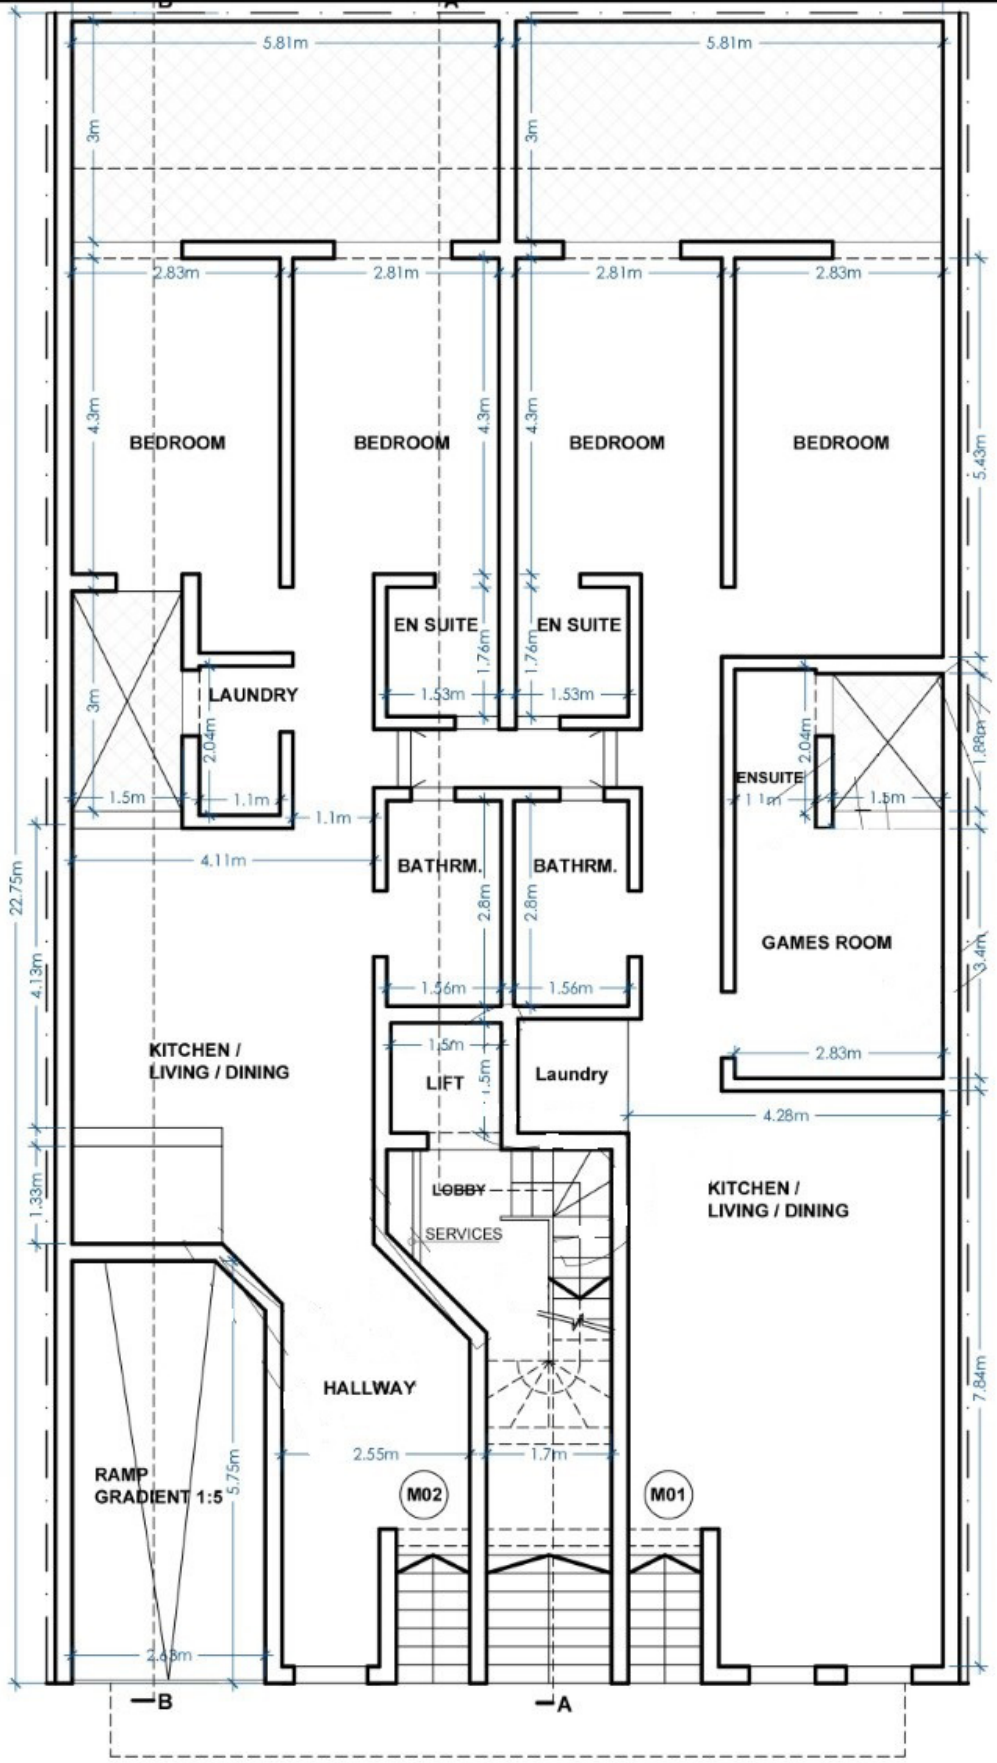

GROUND FLOOR

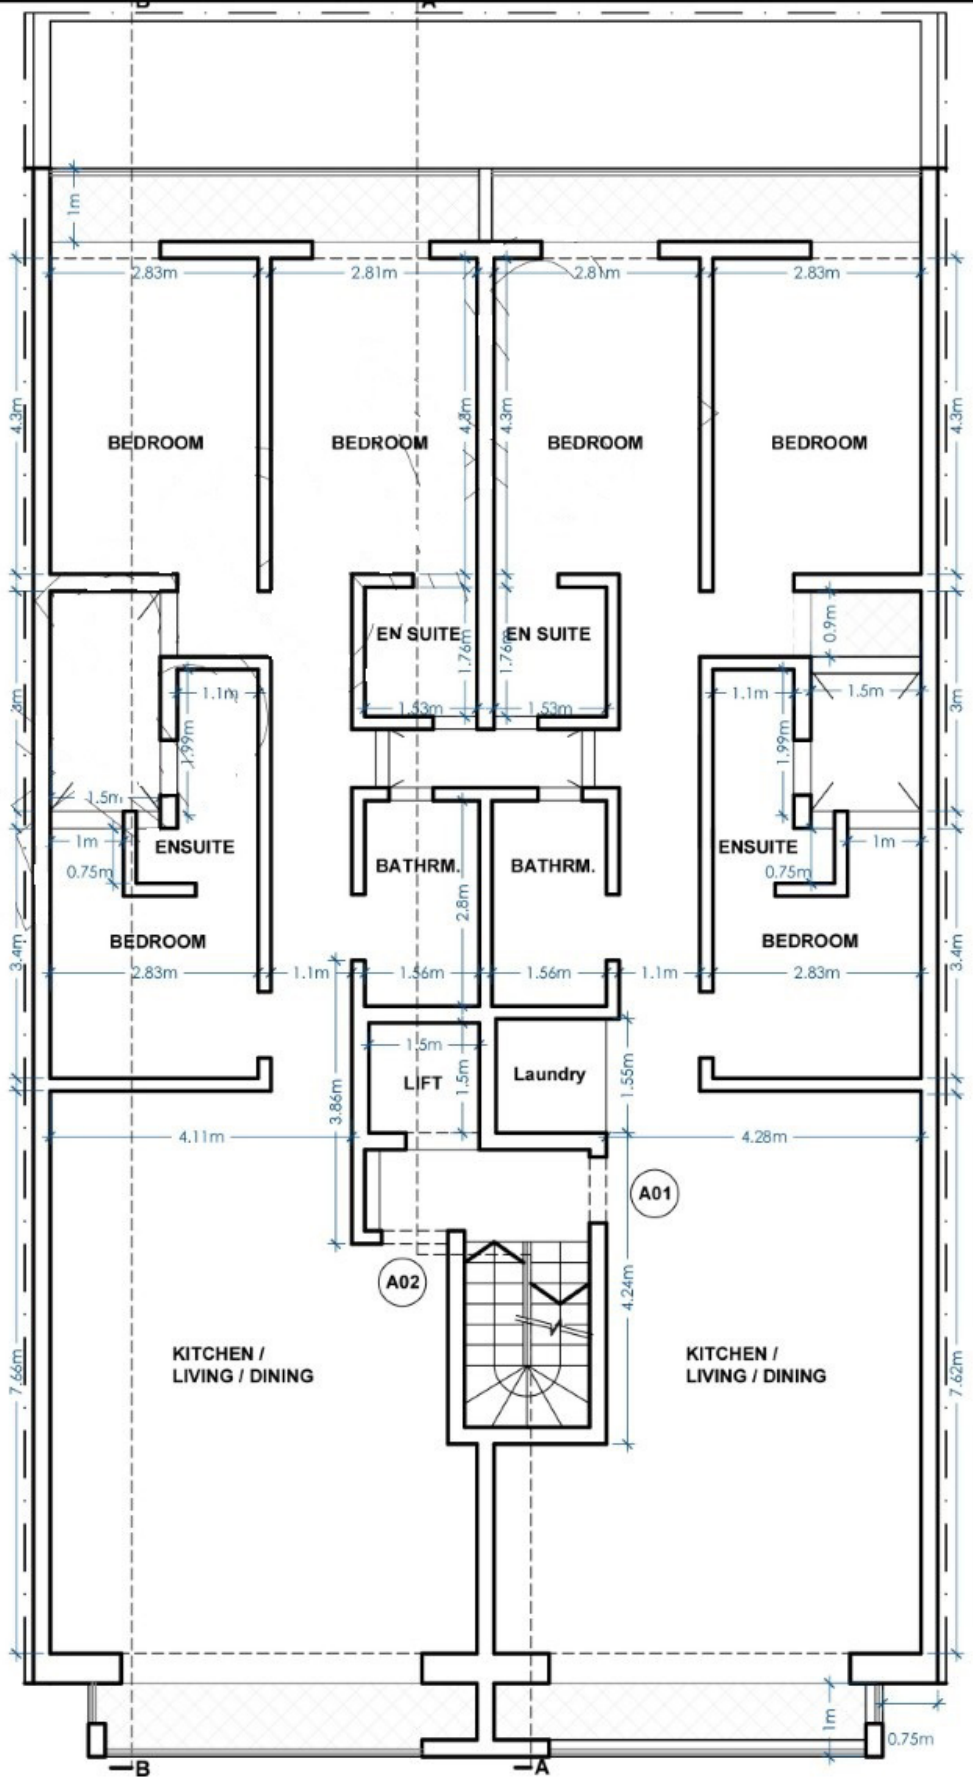

LEVEL 1

Scale: 1:100