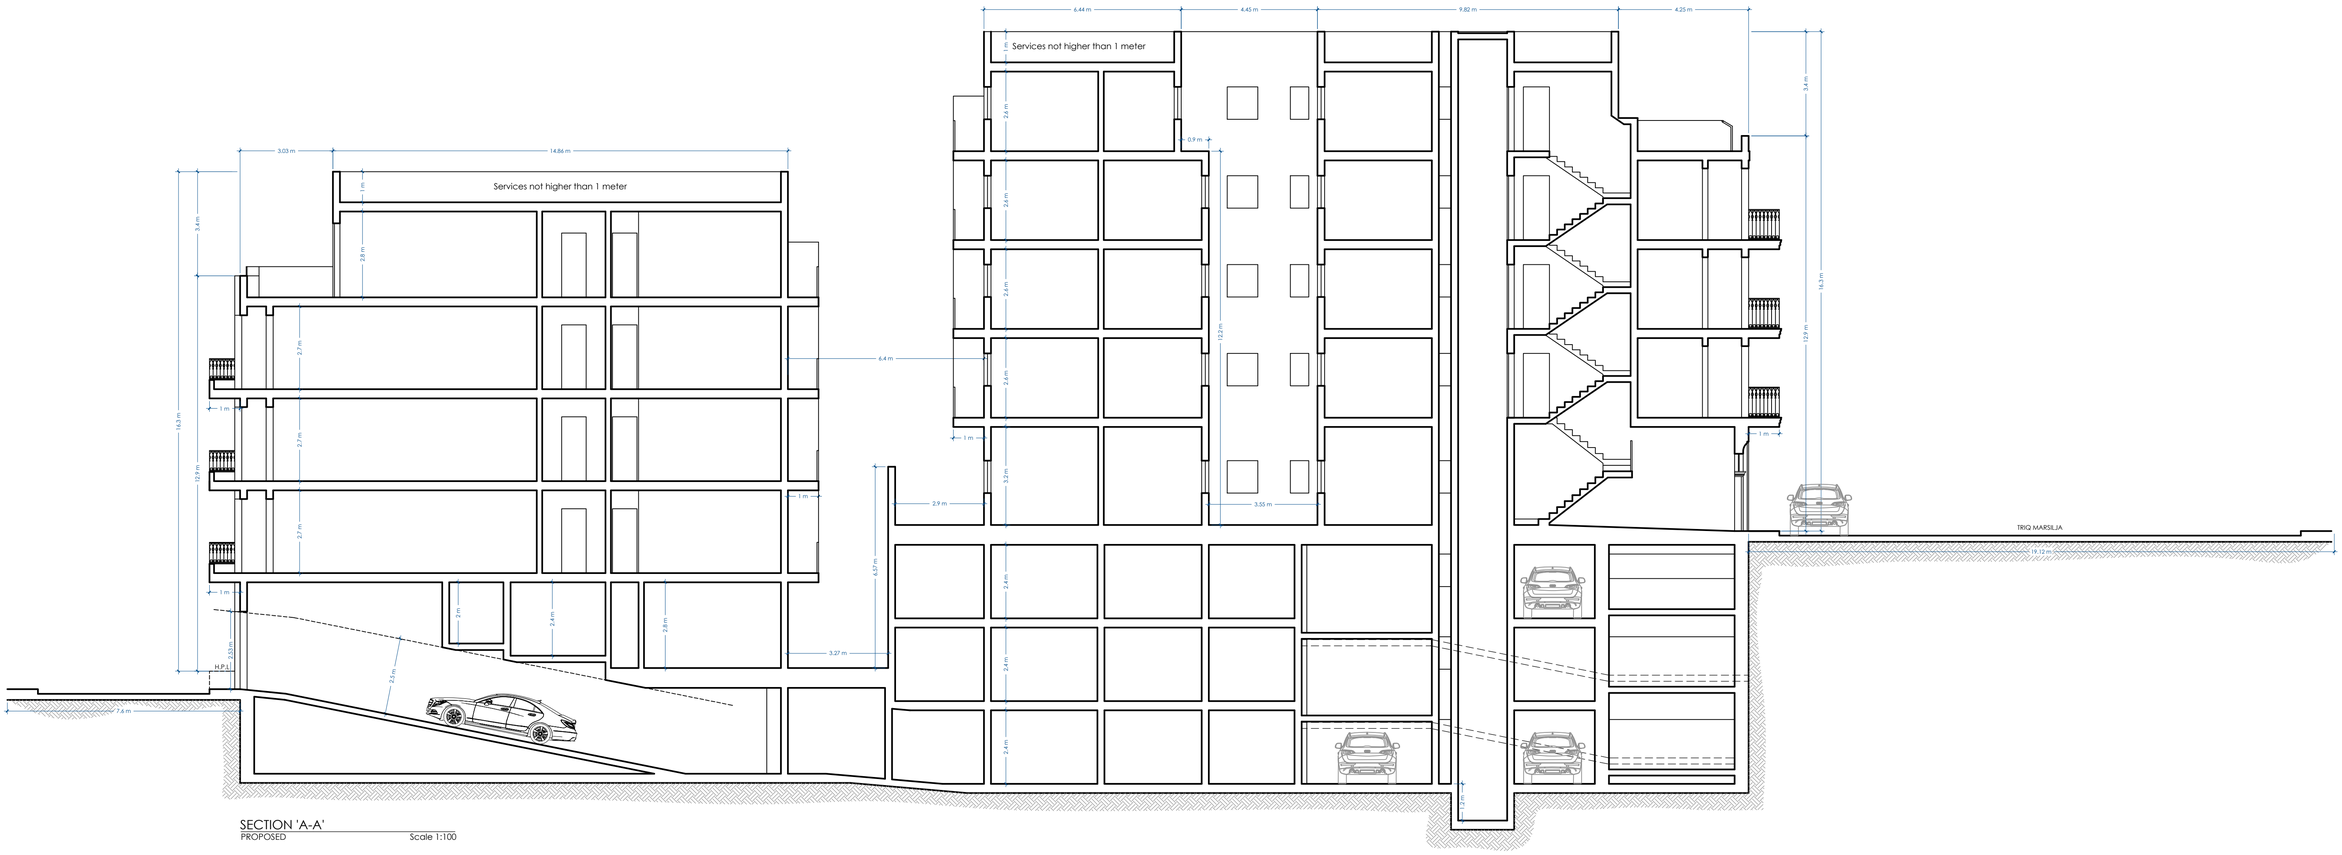

SECTION 'A-A'
PROPOSED Scale 1:100