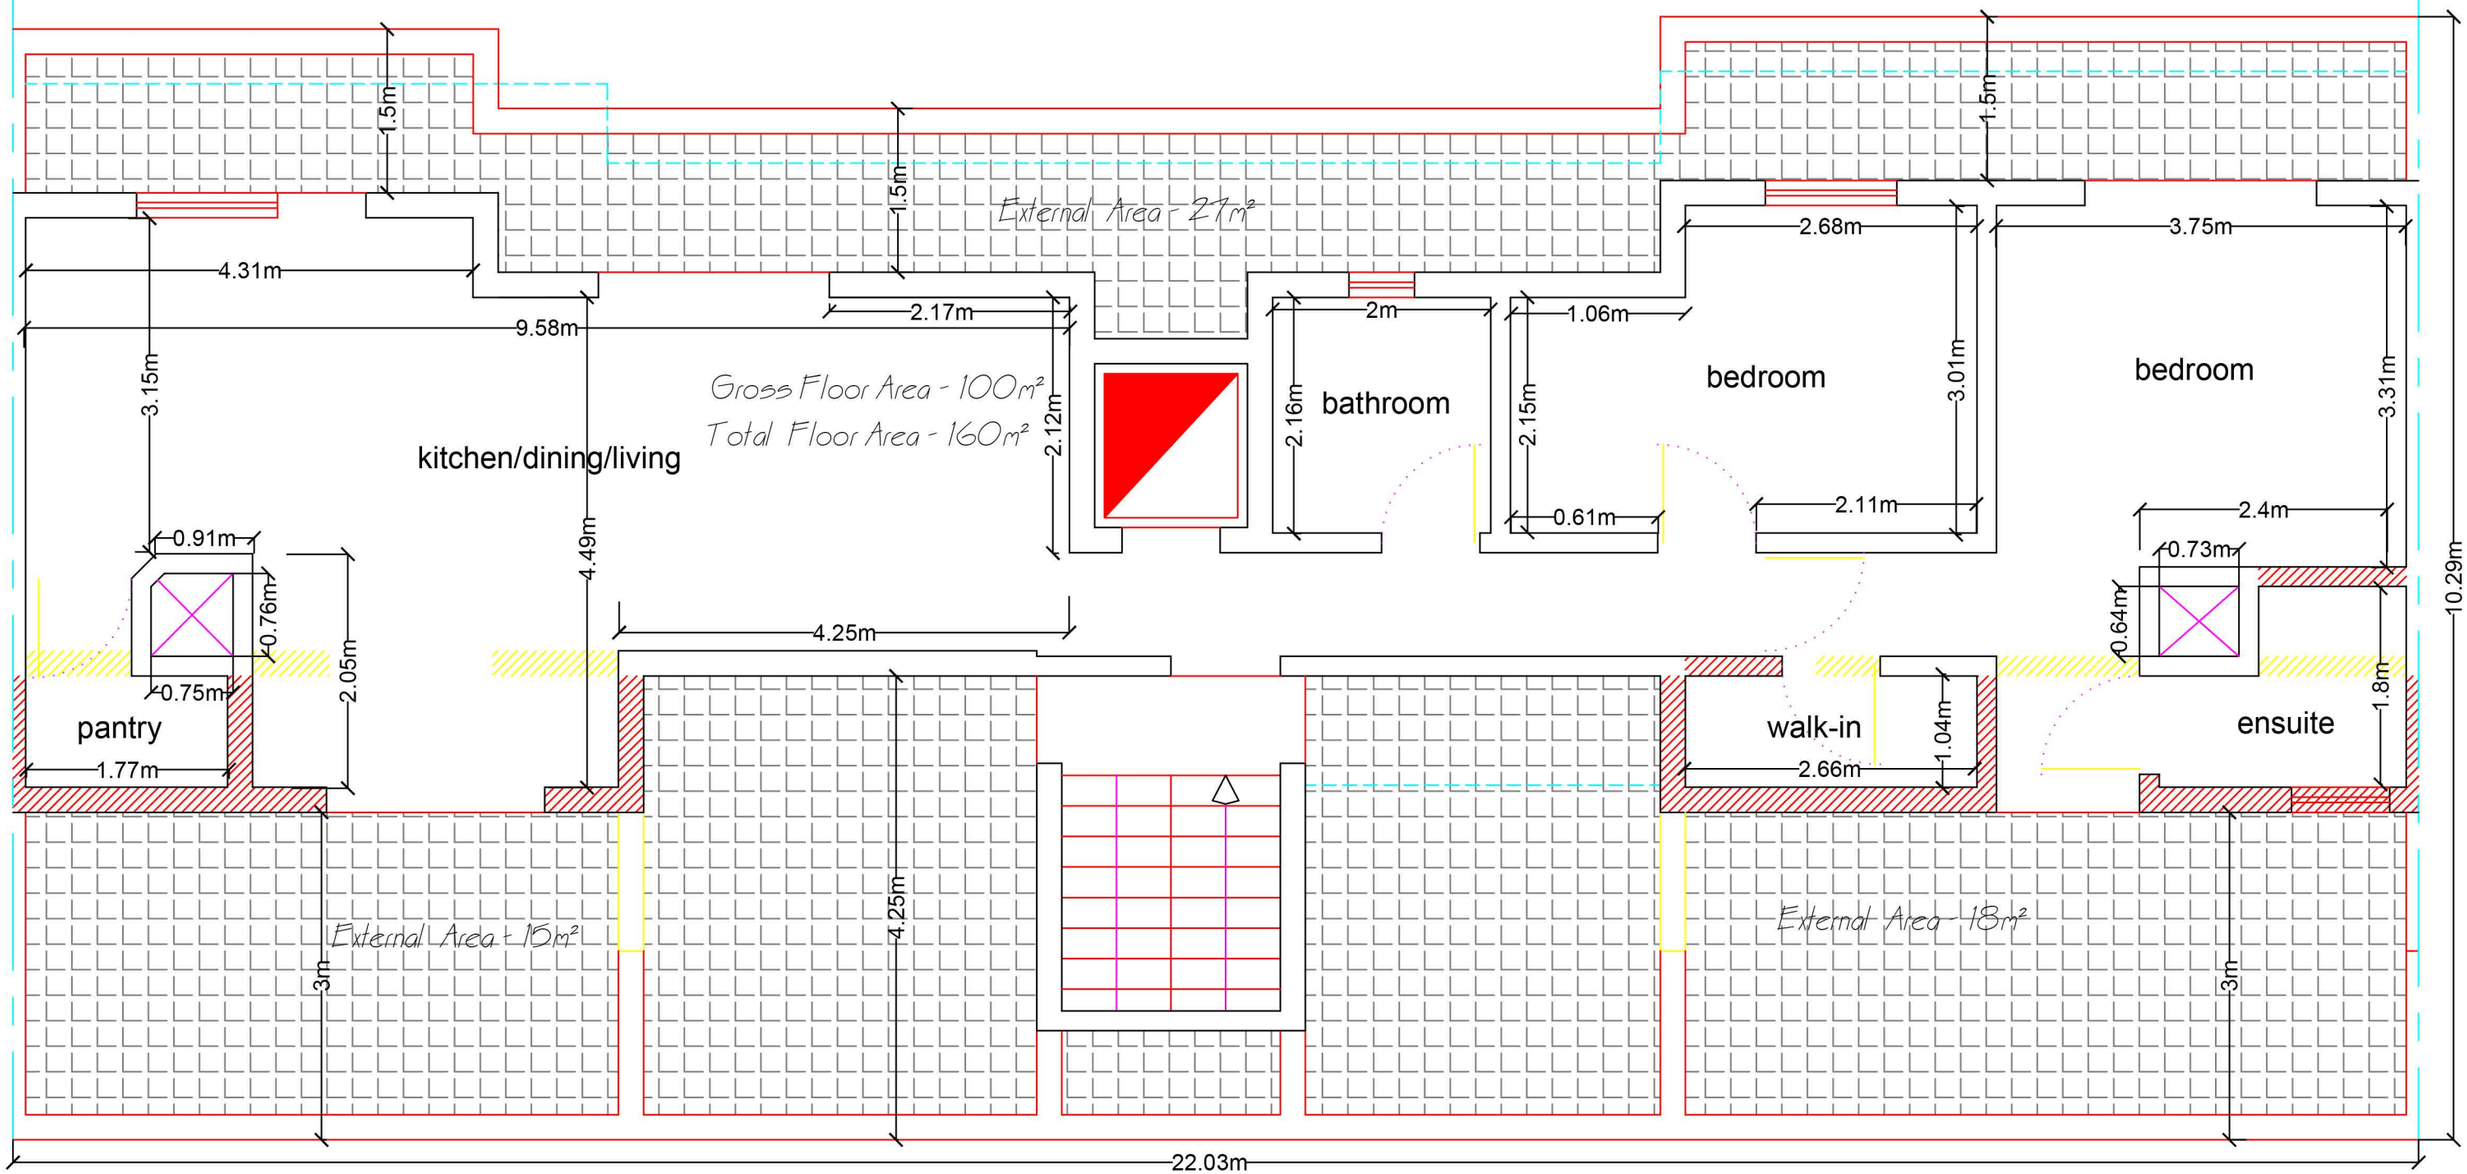

Approved/Proposed Penthouse Level Part A

Scale 1:100