1i

500m

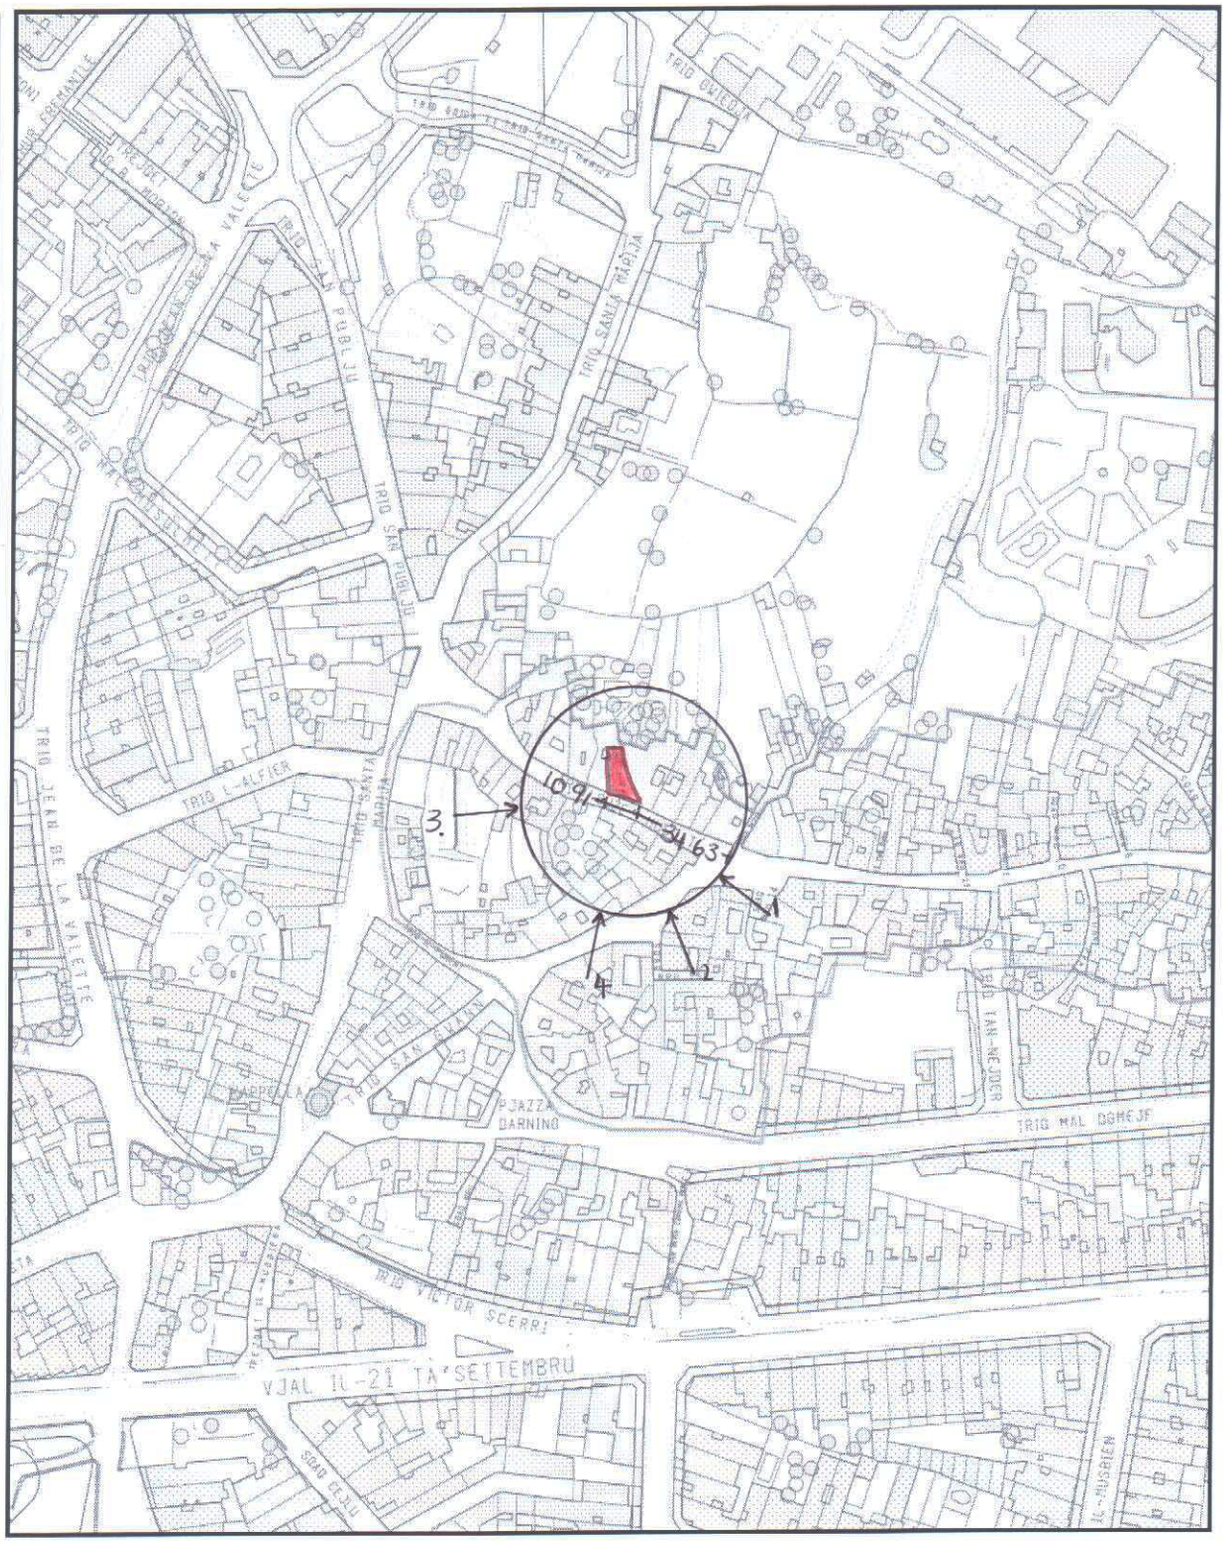

0m

Min Easting 49271.86, Min Northing 74622.95, Max Easting 49671.86, Max Northing 75122.95

0m 400m

MEPA - www.mepa.org.mt

St. Francis Ravelin
Floriana FRN 1230, Malta
PO Box 200, Marsa MRS 1000, Malta
Tel: +356 2290 0000 Fax: +356 22902295

Site Plan, Scale 1:2500
Printed on: Wednesday, June 26, 2013

Not to be used for interpretation or scaling of scheme alignments

Copyright © MEPA - Malta Environment & Planning Authority. Not for resale.

MANGION & MANGION
PARTNERS
ARCHITECTS, CIVIL ENGINEERS & CONSULTANTS
Apartment M, Block "C",
Dolphin Court, 37, Embassy Way,
Ta' Xbiex MSD 11, Malta.
Tel: 21336704, 21336706, 21320854, 21320833
Fax: 21320838
E-mail: info@mmp.com.mt