One One O

Floor-Plans - Scale 1:100

1m 2m 3m 4m 5m

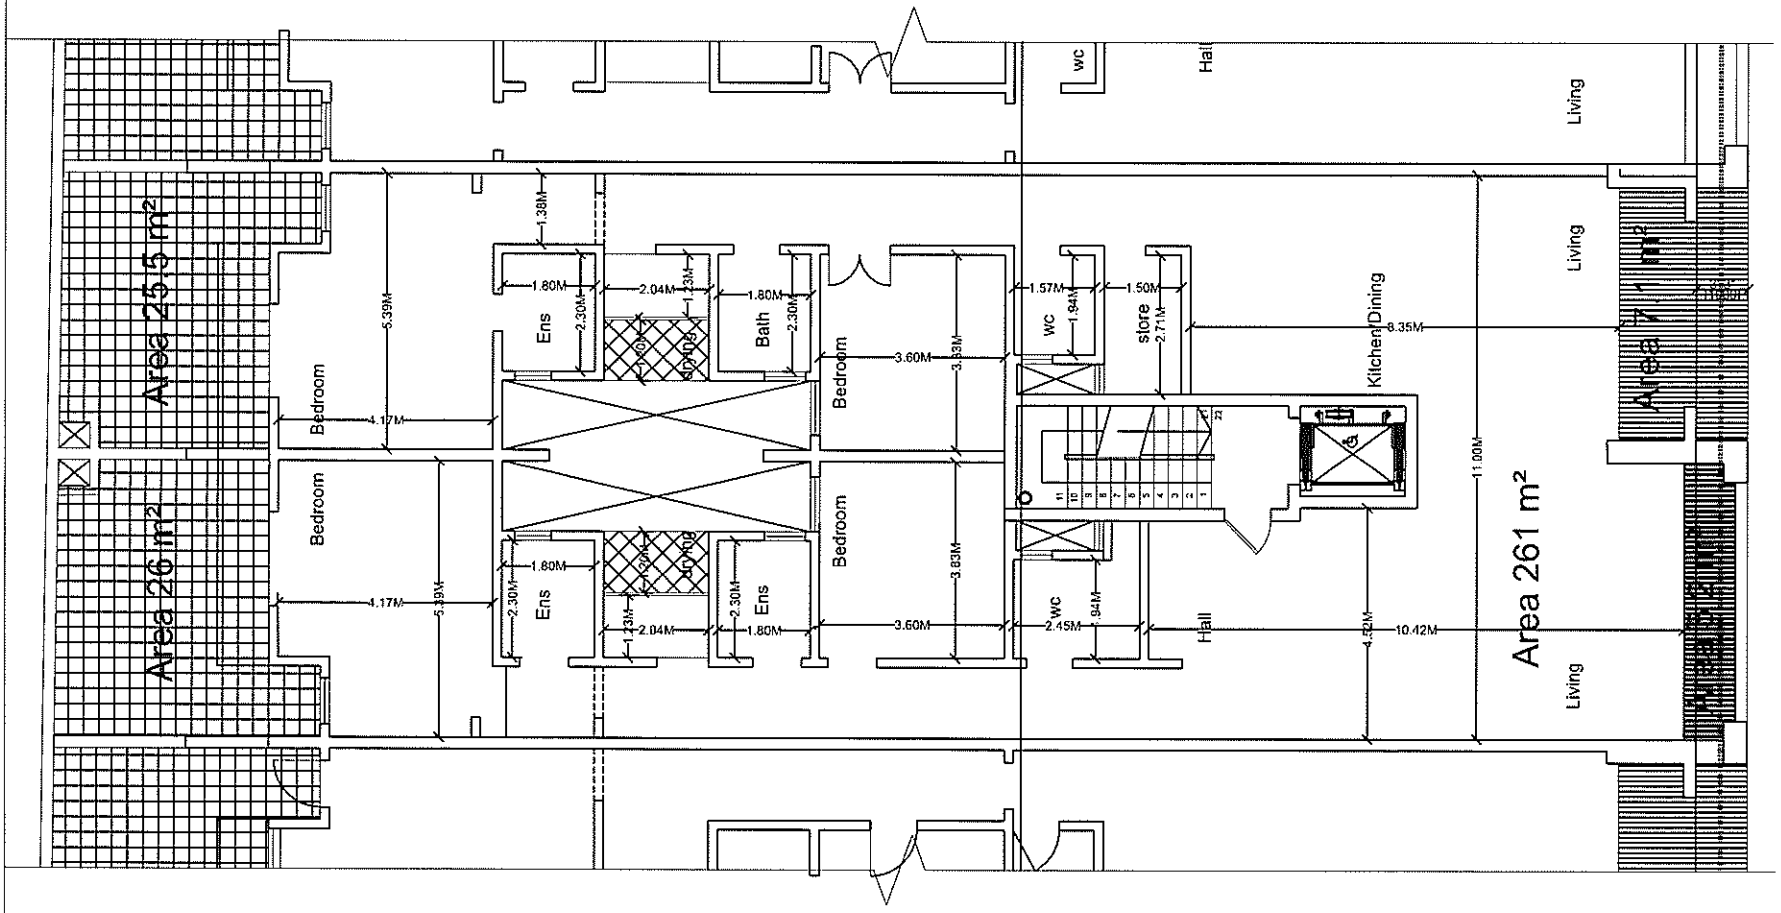

NOTES:

Contract No	Checked By	Date
FFI	-	-

Rev	Date	Description

By EMA PA | App --

PROJECT

One One 0 - Show Apartment - Interior Design

CONSULTANT

Dr Edwin Mintoff

B.E.& A. (Hons.), Ph.D. (Hammersmith), A.& C.E.

12 / 25 Great Street,
Valletta Malta
T:+(356)356 21 227401 F:+(356)356 21238706
Email: info@drmintoff.com

CONTRACT NUMBER: --

DRAWING TITLE

LEVEL 05 Block 2 : Apartment - Layout

SCALE	CHECKED
1:100	EM
DATE 2016.06.17	DRAWN dp

DRAWING NUMBER

Proj & Stat	Code	Level	Serial No	REV
ZGP	100	LV01	0001	0