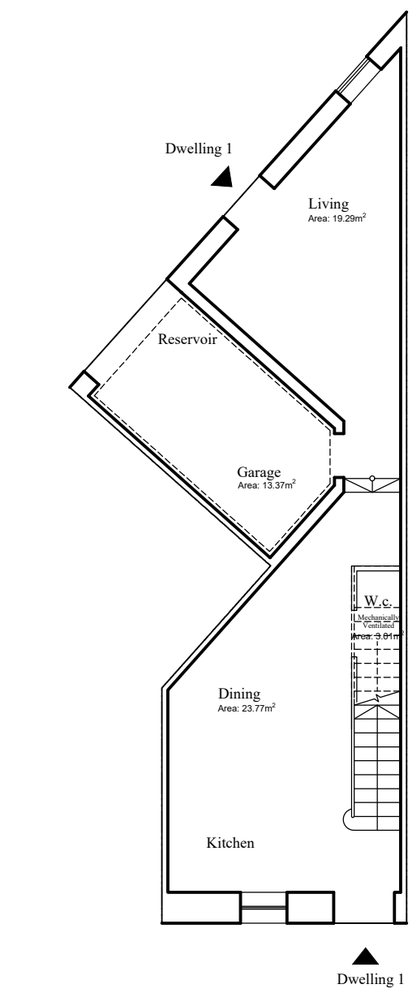

1 — PROPOSED GROUND FLOOR PLAN
SCALE 1:100

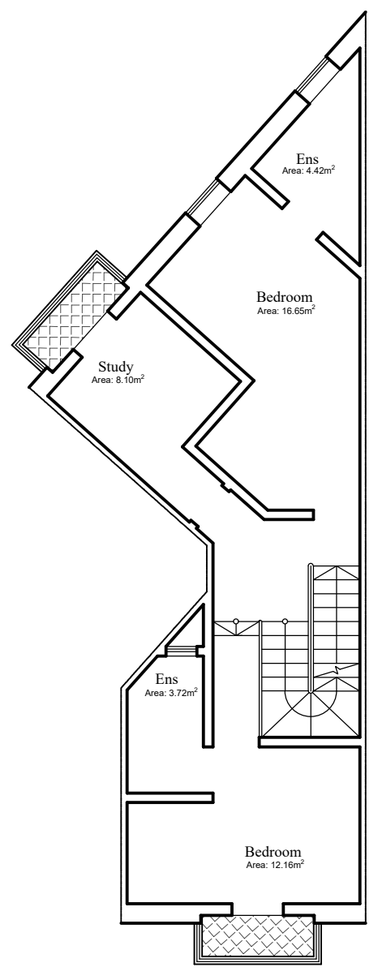

2 — PROPOSED SETBACK FLOOR PLAN
SCALE 1:100

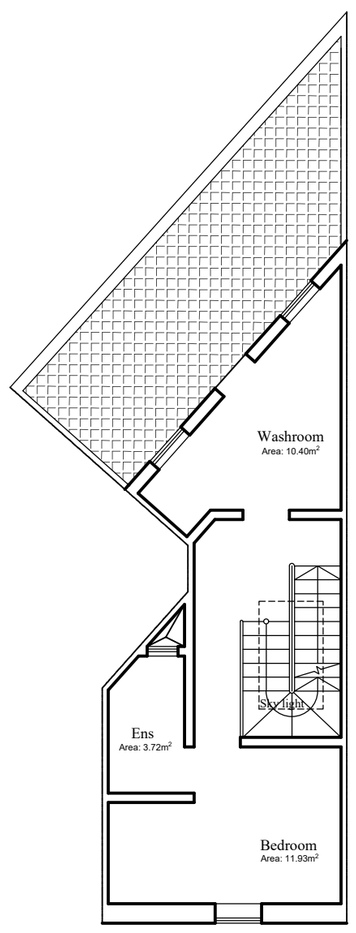

3 — PROPOSED ROOF PLAN
SCALE 1:100



3 — PROPOSED FRONT ELEVATION
Triq Birbixkilla
CLEAN COPY
SCALE 1:50

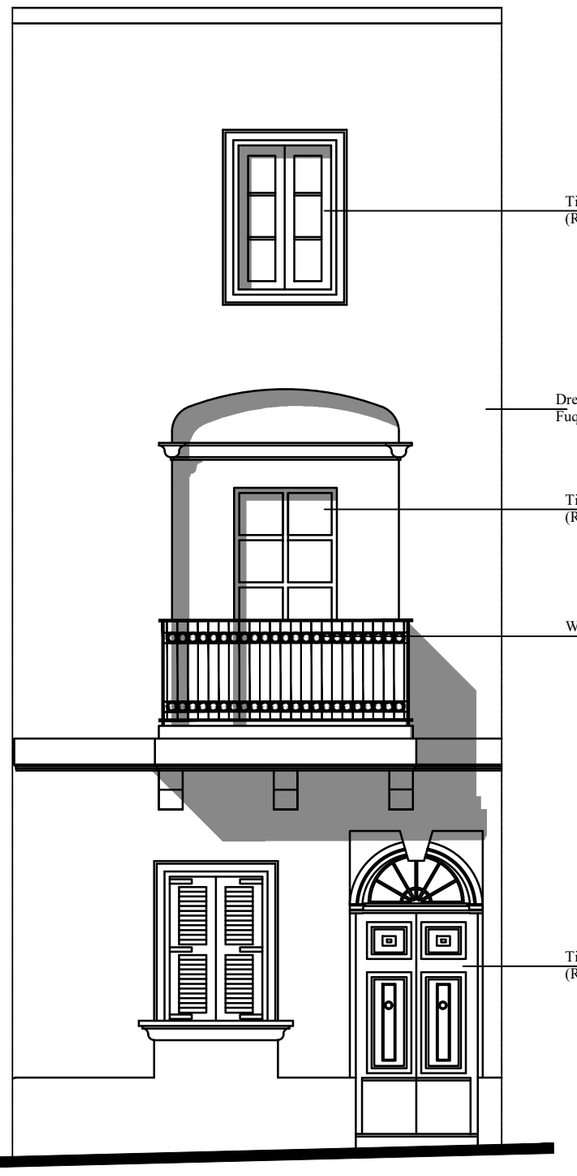

1 — PROPOSED FRONT ELEVATION
Triq Il-Palma
CLEAN COPY
SCALE 1:50

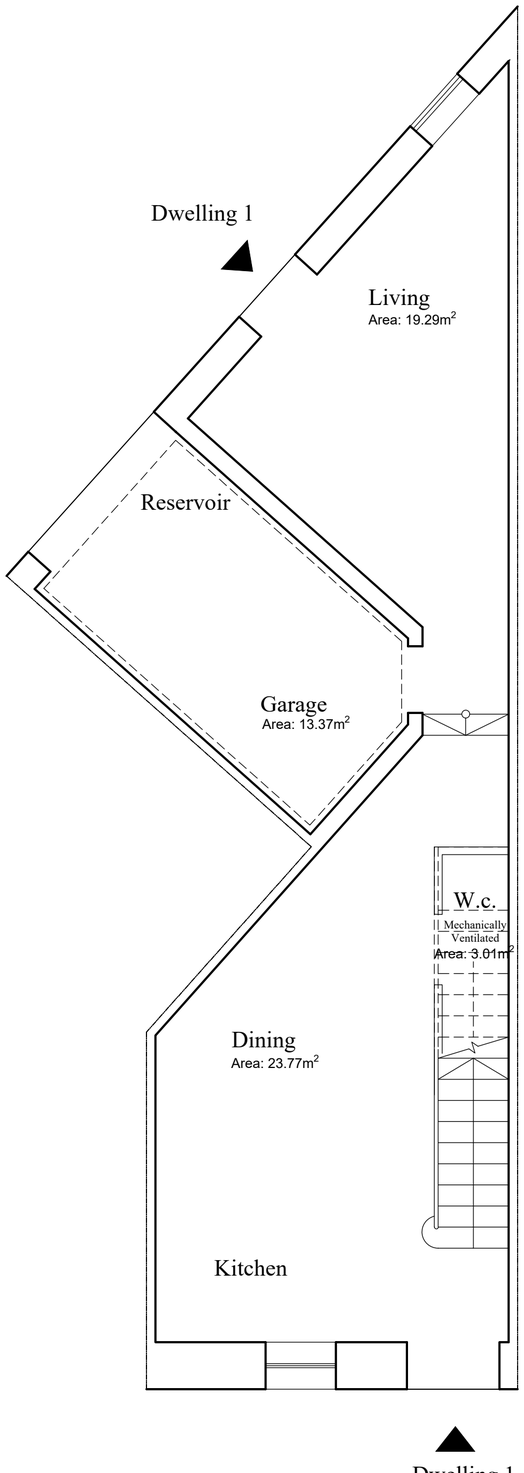

1 — PROPOSED GROUND FLOOR PLAN
SCALE 1:100

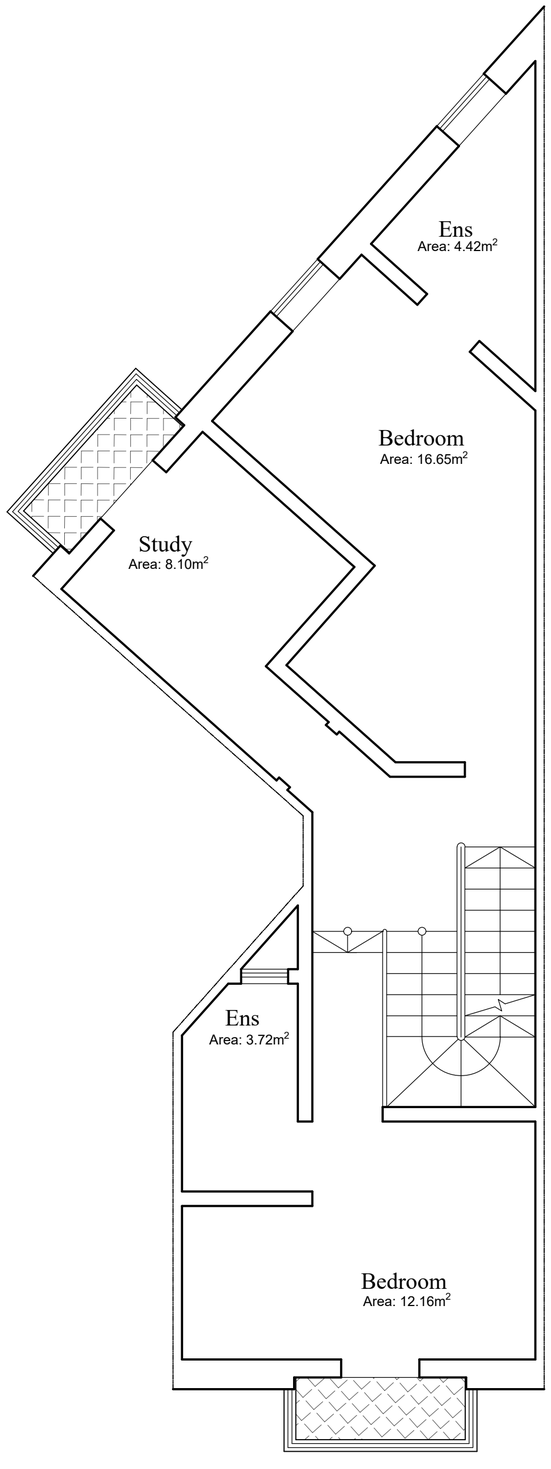

2 — PROPOSED SETBACK FLOOR PLAN
SCALE 1:100

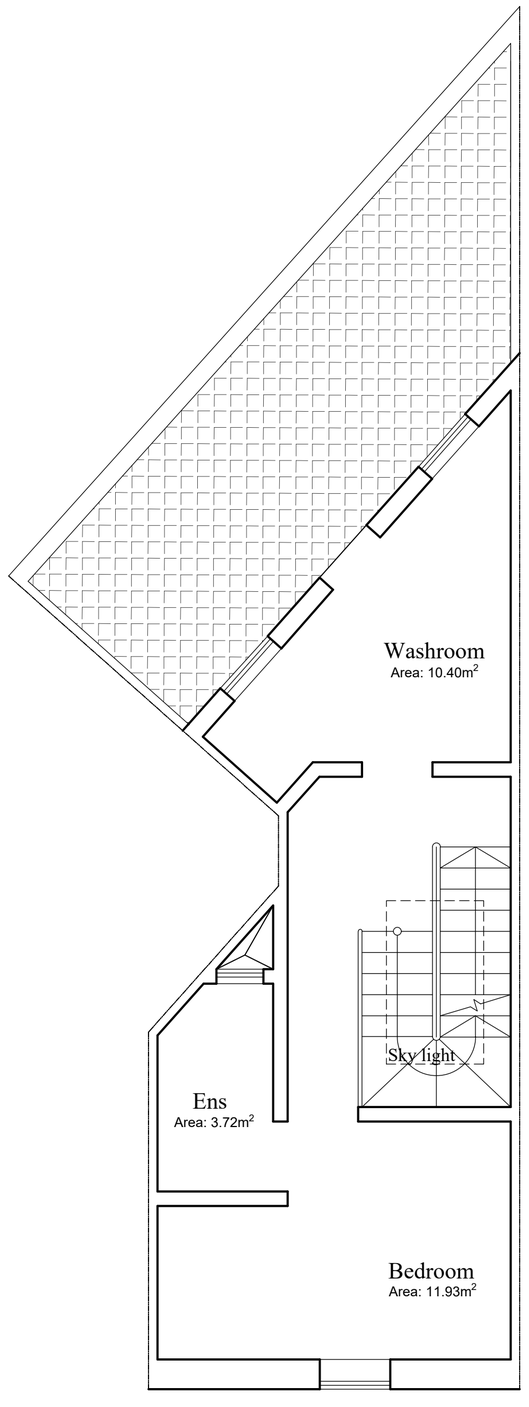

3 — PROPOSED ROOF PLAN
SCALE 1:100