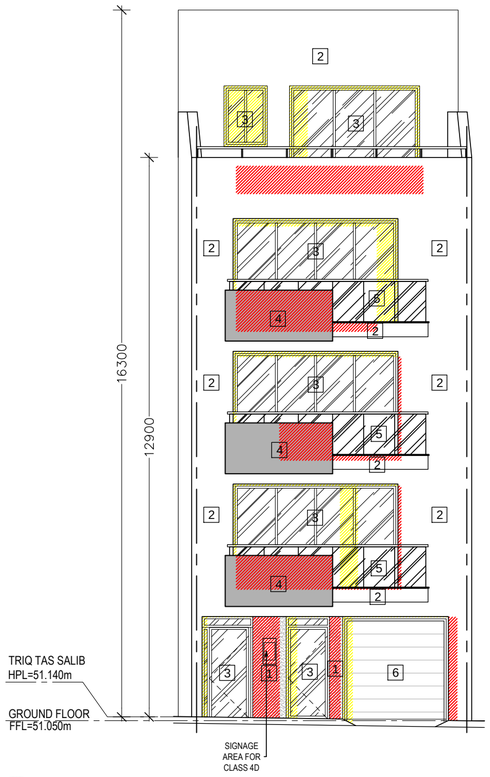

ELEVATION - TRIQ TAS SALIB

SCALE 1:100

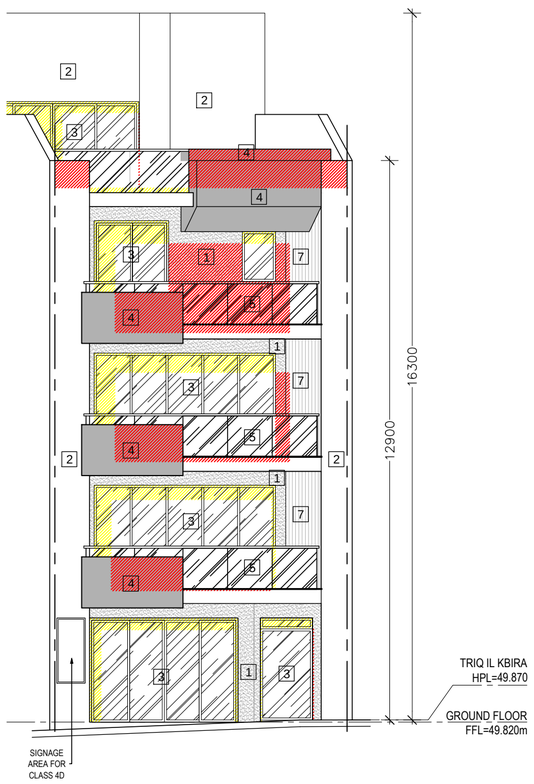

ELEVATION - TRIQ IL KBIRA

SCALE 1:100

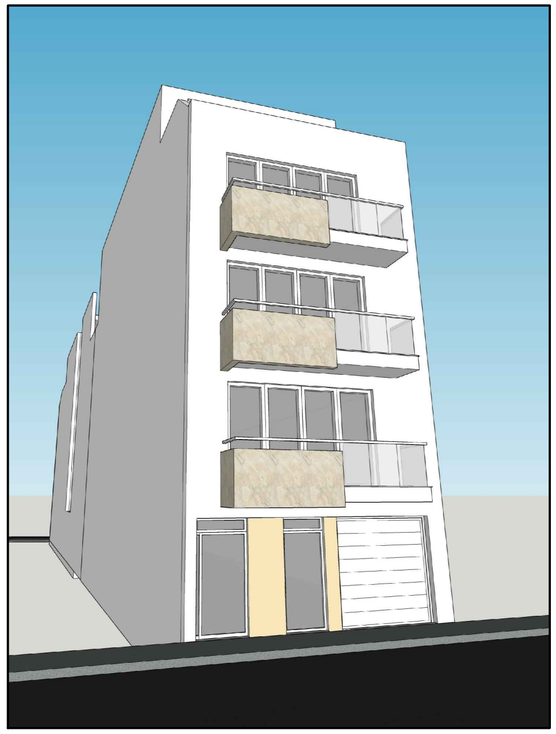

3D FACADE - TRIQ TAS SALIB

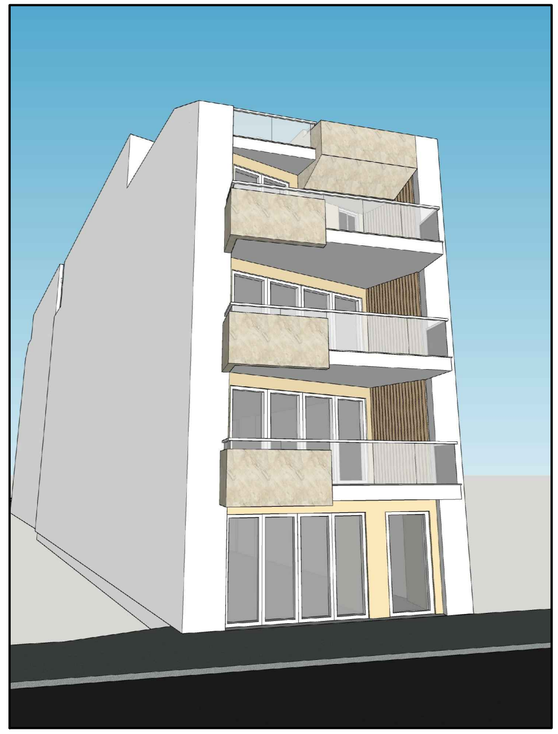

3D FACADE - TRIQ IL KBIRA

MATERIALS LEGEND - FACADE

1. Beige Render
2. White Render
3. White aluminium&glass aperture
4. Marble
5. Glass Railing
6. Insulated garage door
7. Wood cladding

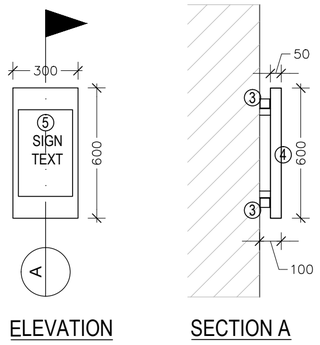

ELEVATION SECTION A

DETAIL 1/PROPOSED SIGNAGE TRIQ TAS SALIB

SCALE 1:20

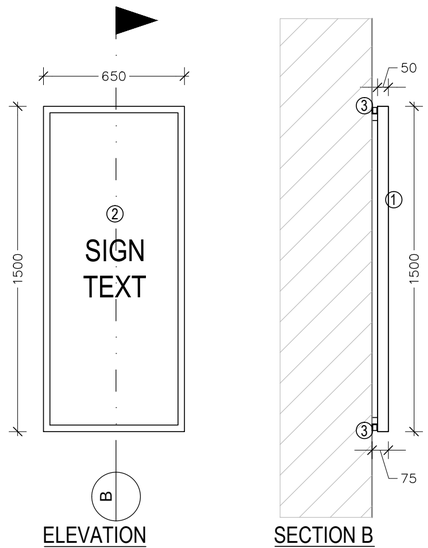

ELEVATION SECTION B

DETAIL 2/PROPOSED SIGNAGE TRIQ IL-KBIRA

SCALE 1:20

MATERIALS LEGEND - SIGNAGE

1. Folded Aluminium Composite Panel (ACP) into a tray 4cm side relief, colour RAL7006 beige grey or similar;
2. Fabricated S/S lettering, halo backlit, colour RAL9005 Jet Black Satin;
3. LED recessed backlight around signage;
4. 2mm galvanized sheet, powder coated, colour RAL1001 beige or similar;
5. Fabricated S/S lettering, colour RAL9005 Jet Black or similar

notes

ALL DIMENSIONS ARE TO BE CHECKED ON SITE

REFERENCE DRAWINGS

drawing	drawing title

REVISIONS

rev.	date	by	description
04	27/10/23	CS2	Updated 3D Views
05	22/11/23	CS2	Construct/Demolish hatch & signage

INTERIOR DESIGN
Saviour Camilleri

SAVIOUR CAMILLERI
INTERIOR DESIGN & ARCHITECTURE LTD.

m. +356 9949 5516
e. saviour@scdesign.com.mt
www.scdesign.com.mt

22, TRIQ IL-WIZNA, SWIEQI, SWQ2300 t. +356 21 373715 , +356 21 371094 - f. +356 21 371299

ARCHITECTURE
Perit Kurt Camilleri Burlo'

camilleri burlo' architects & designers

m. +356 7982 7534
e. kurt@camilleriburlo.com
www.camilleriburlo.com

client	site address
ELAINE	MELLIEHA
title no. 1946_05_23	drawer no. 00

drawing title

APARTMENTS
ELEVATIONS, 3D & SIGNAGE DETAILS

area	drawing code	drawing no	revision
	00	004	05

drawn by	checked by	scale	date
CS2	KCB	1:100/1:20_A2	22/11/23

This Drawing is the property of : SAVIOUR CAMILLERI Interior Design & Architecture. Copyright is reserved and drawing is issued on the condition that it is not copied either wholly or in part. It is only to be used for the project and site specifically identified herein and is not to be used on other projects. It is to be returned upon request.