
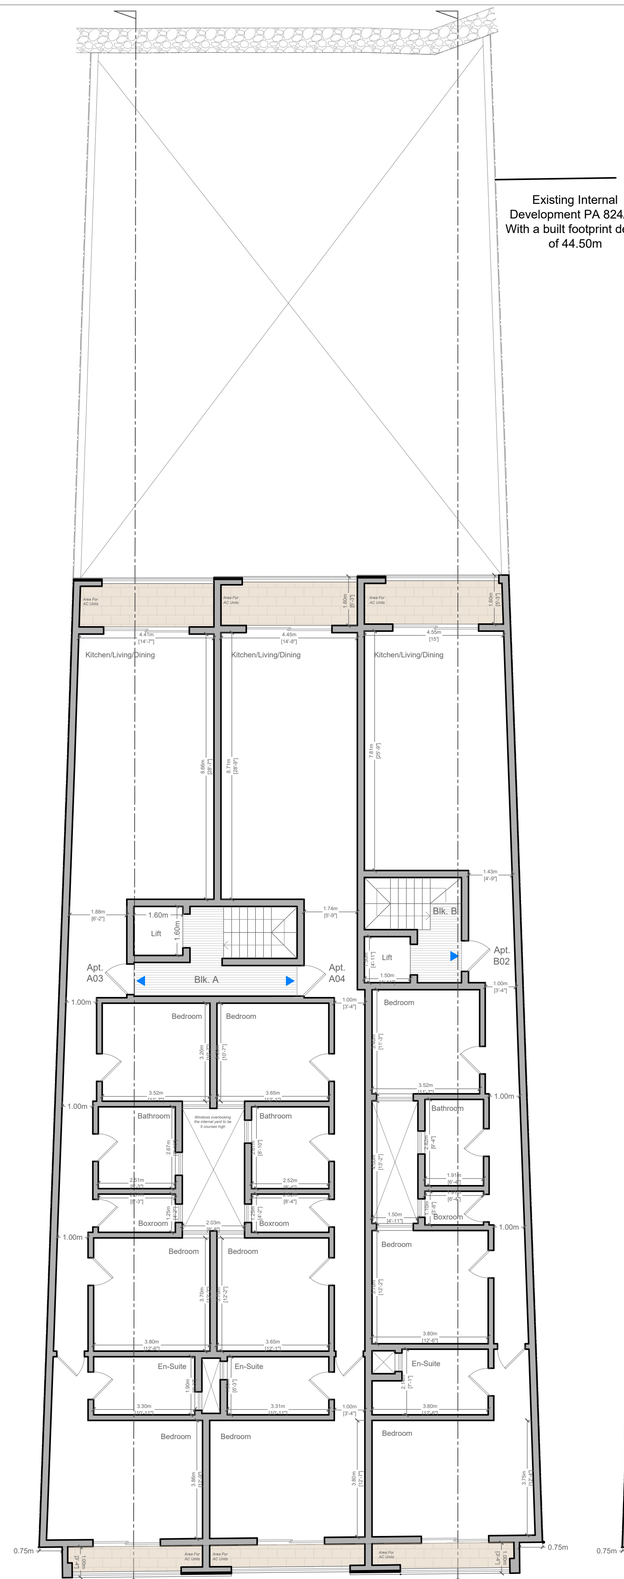



Second Floor Level
Proposed Scale1:100

unit ref.	Internal area	External area	Total area
APT. A03	141.00m²	12.00m²	153.00m²
APT. A04	135.00m²	13.00m²	148.00m²
APT. B02	138.00m²	12.00m²	150.00m²

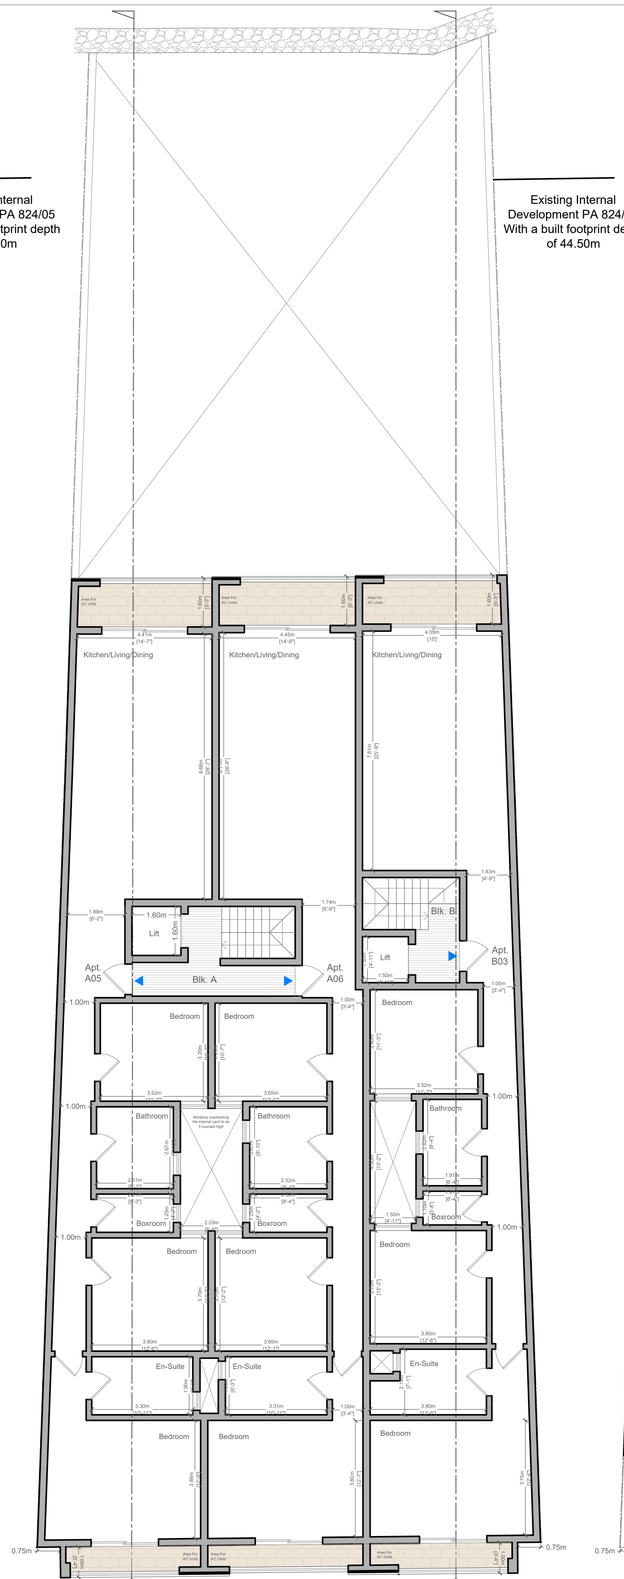


Third Floor Level
Proposed Scale1:100

unit ref.	Internal area	External area	Total area
APT. A04	141.00m²	12.00m²	153.00m²
APT. A05	135.00m²	13.00m²	148.00m²
APT. B03	138.00m²	12.00m²	150.00m²

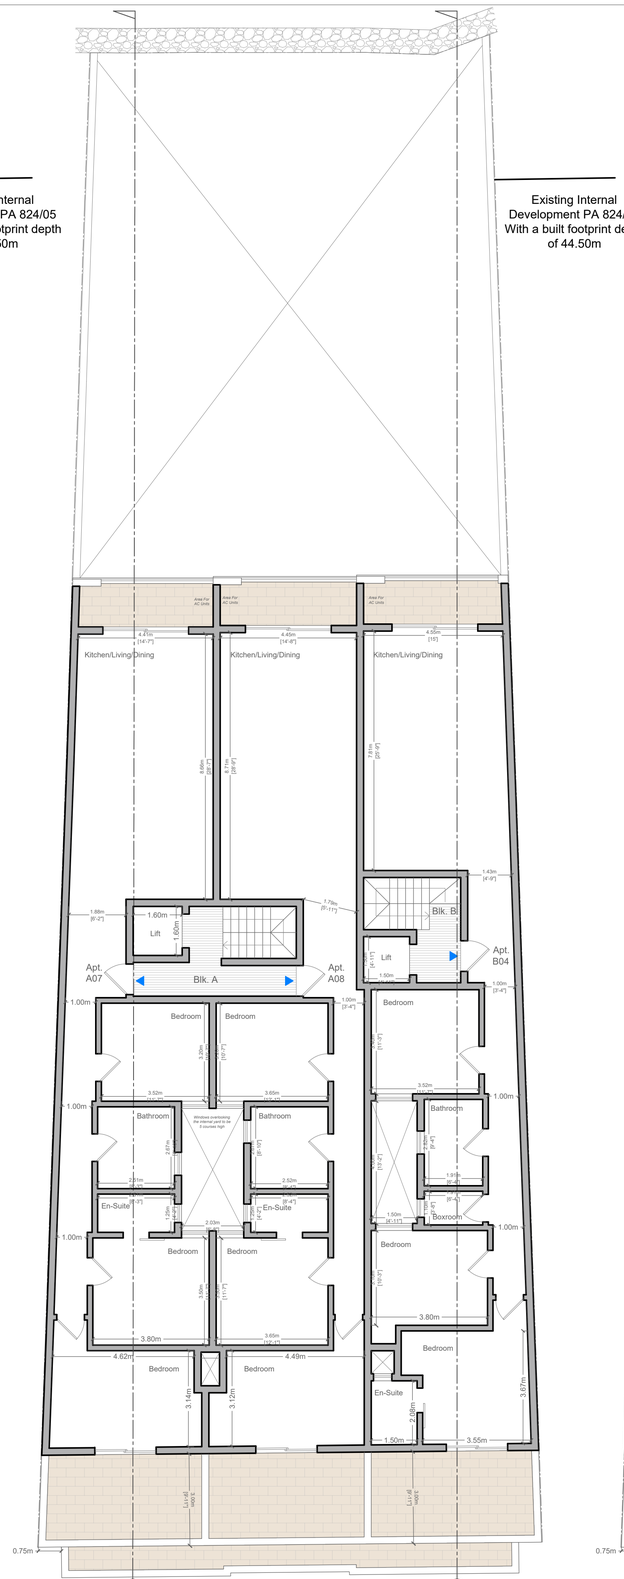

Receded Floor Level
Proposed Scale1:100

unit ref.	Internal area	External area	Total area
APT. A07	125.00m²	24.00m²	149.00m²
APT. A08	120.00m²	23.00m²	143.00m²
APT. B04	121.00m²	24.00m²	145.00m²

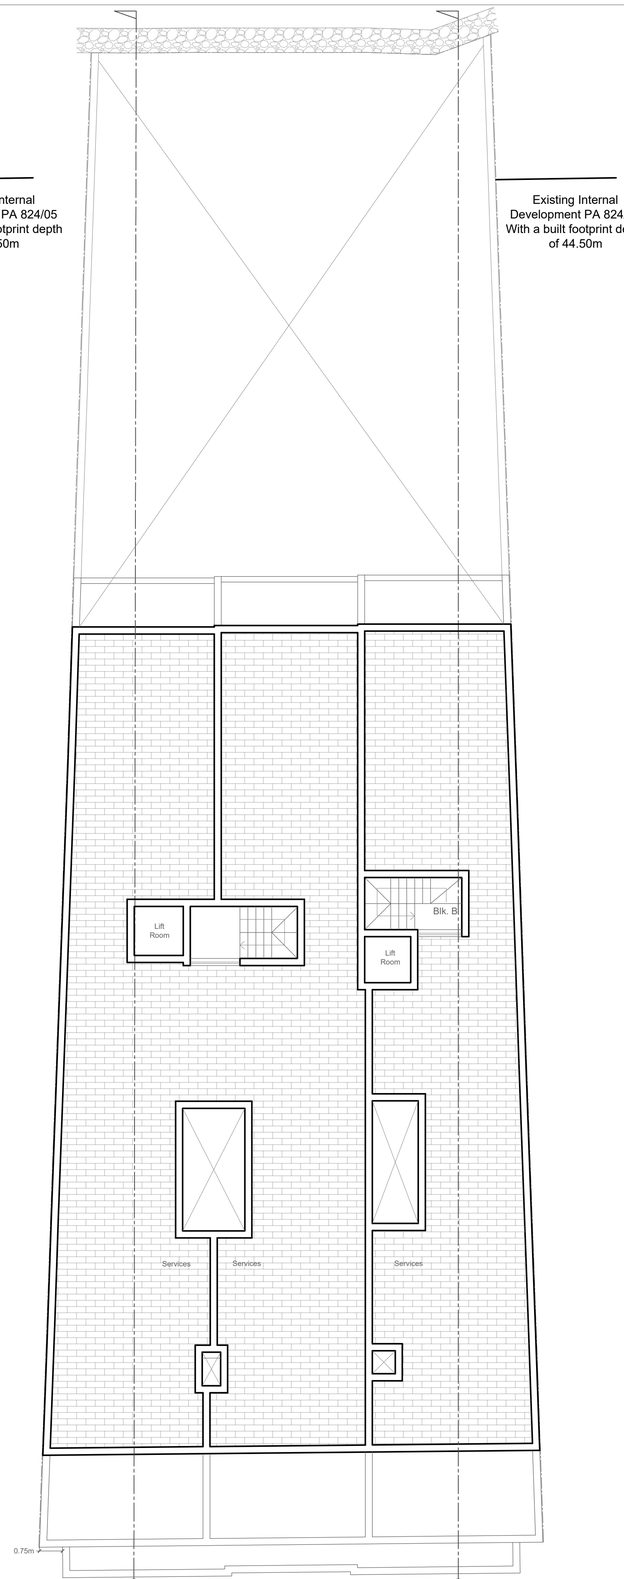

Receded Floor Level
Proposed Scale1:100

unit ref.	Internal area	External area	Total area
APT. A07	141.00m²	12.00m²	153.00m²
APT. A08	135.00m²	13.00m²	148.00m²
APT. B04	138.00m²	12.00m²	150.00m²

1 0 1 2 3 4 5 6 7 8 9 10m
Scale1:100

GREEN AS APPROVED
BLUE AS ERECTED
RED TO BE ERECTED
YELLOW TO BE REMOVED

REVISION & DATE	REMARKS	REVISION & DATE	REMARKS

JOB TITLE: Proposed Development
JOB N°:
DWG TITLE: Proposed Plans
DWG N°:
DATE:
SCALE: 1:100
REVISION: New Layout
FILE N°: