Manuela Mercieca
B.Sc.(Hons.), M. Eng. (Melit.)
Warrant No. 1241
e: manuelamercieca@gmail.com
m: 99881697

Project Title	Scale	Drawing Reference
Proposed excavation of reservoir and construction of two dwellings with street level garages and pools.	1:100 on A2	-
Site Address	**Date**	**Drawn By**
Site Triq Lorenzo Manche Attard	2025-20-01	M.C.M.

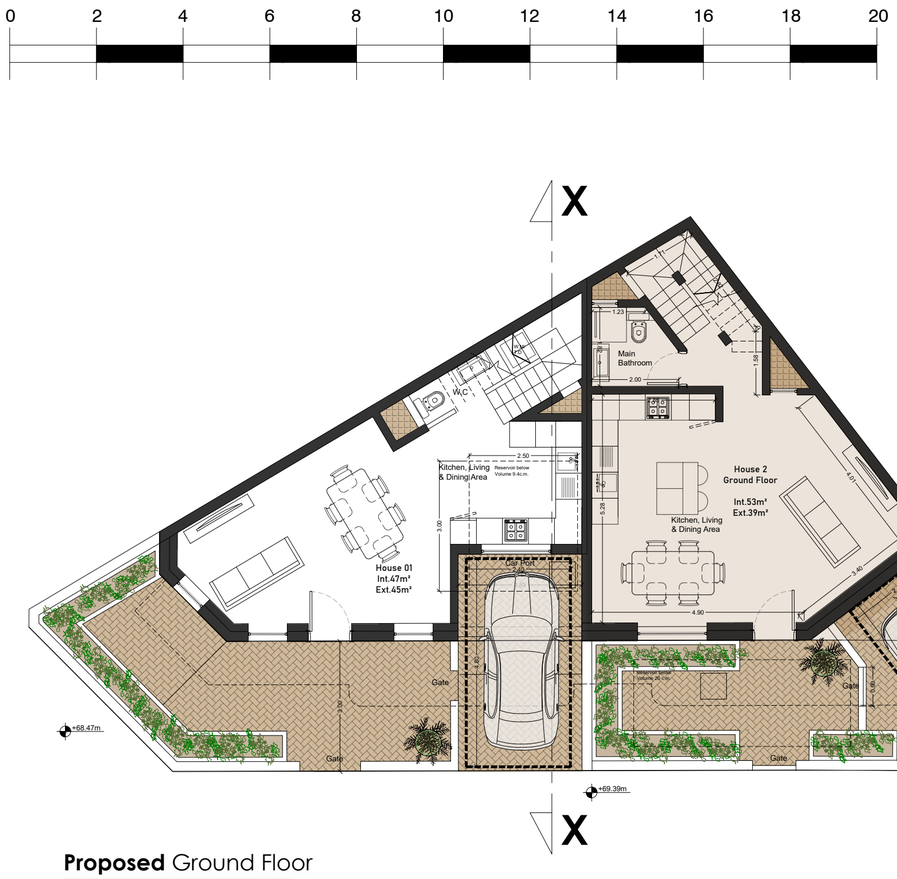

Proposed Ground Floor
scale 1:100

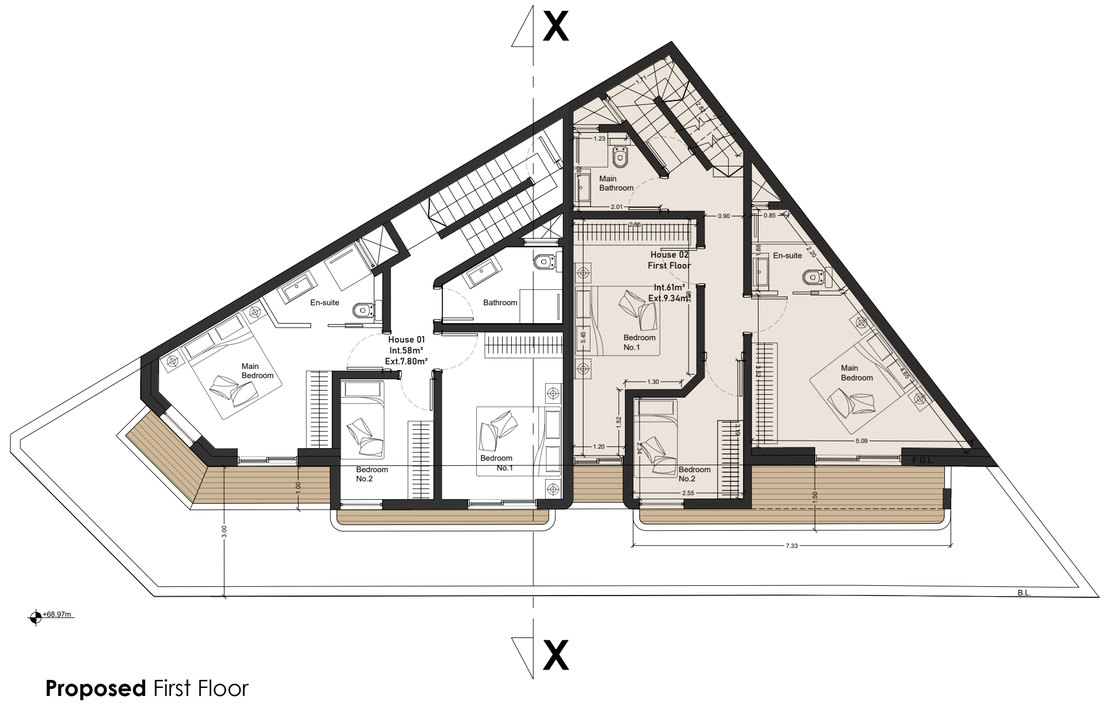

Proposed First Floor
scale 1:100

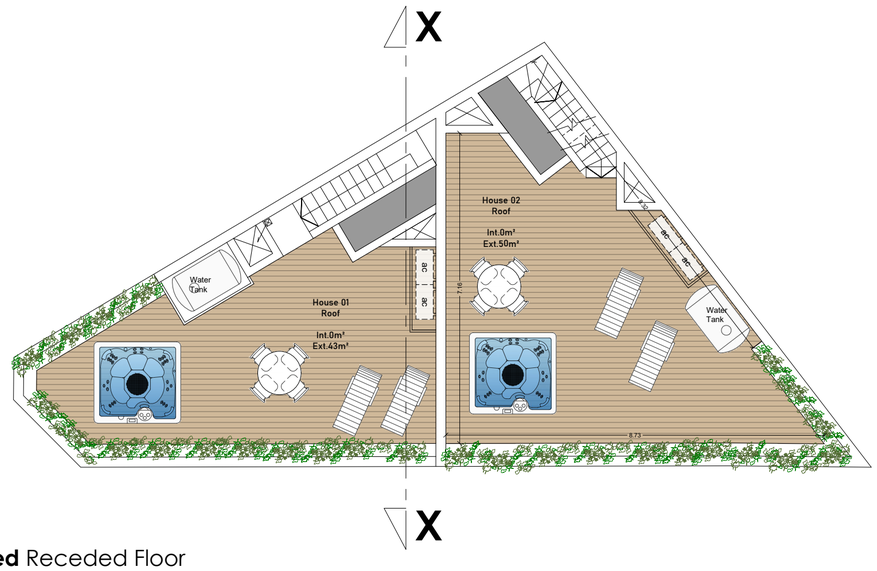

Proposed Receded Floor
scale 1:100