45d

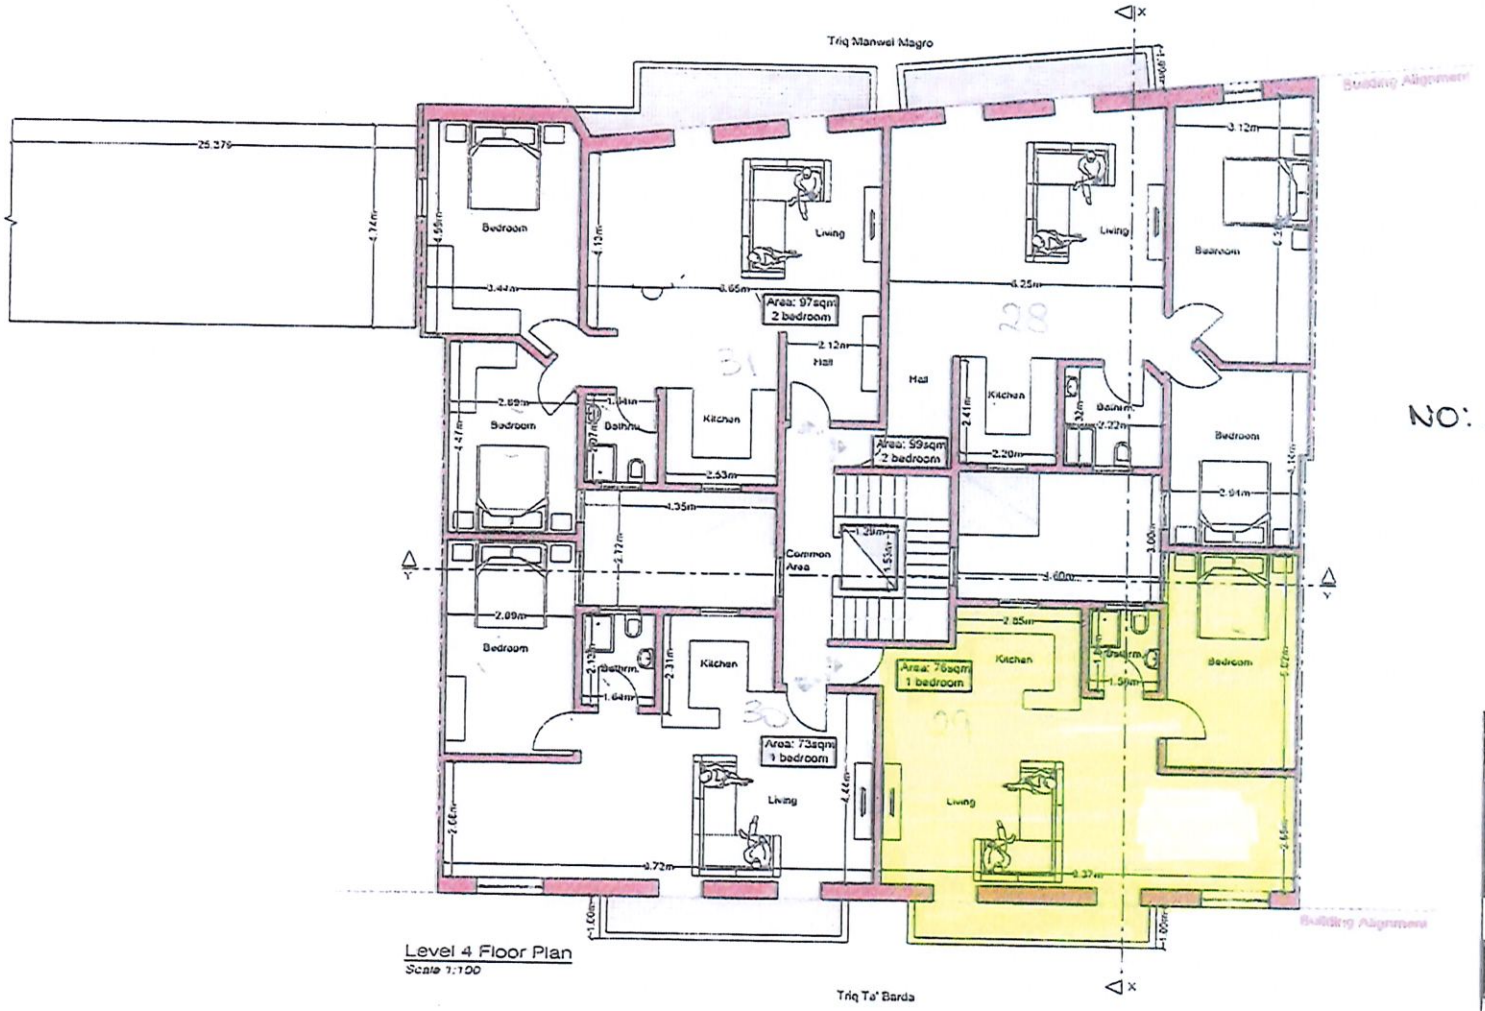

NO: 29

Site Area = 369Sq.M.

CS DESIGN

Mr.John Magro

Schno Court
Triq Ta' Barda & Triq Manwel Magro

Proposed Floor Plans
Level 4

002