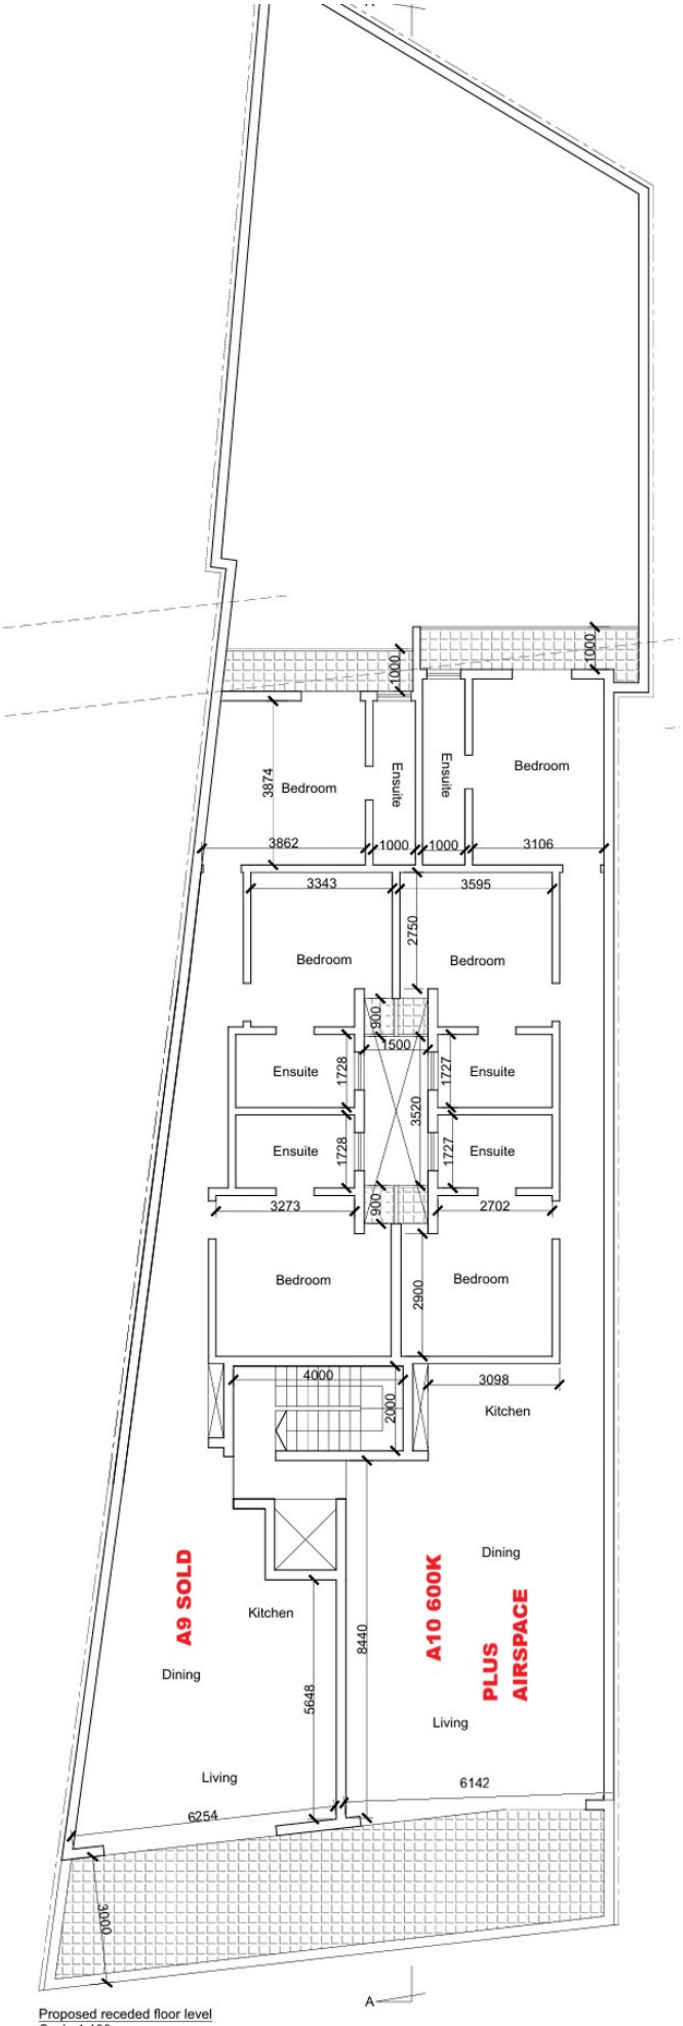

Proposed receded floor level
Scale 1:100