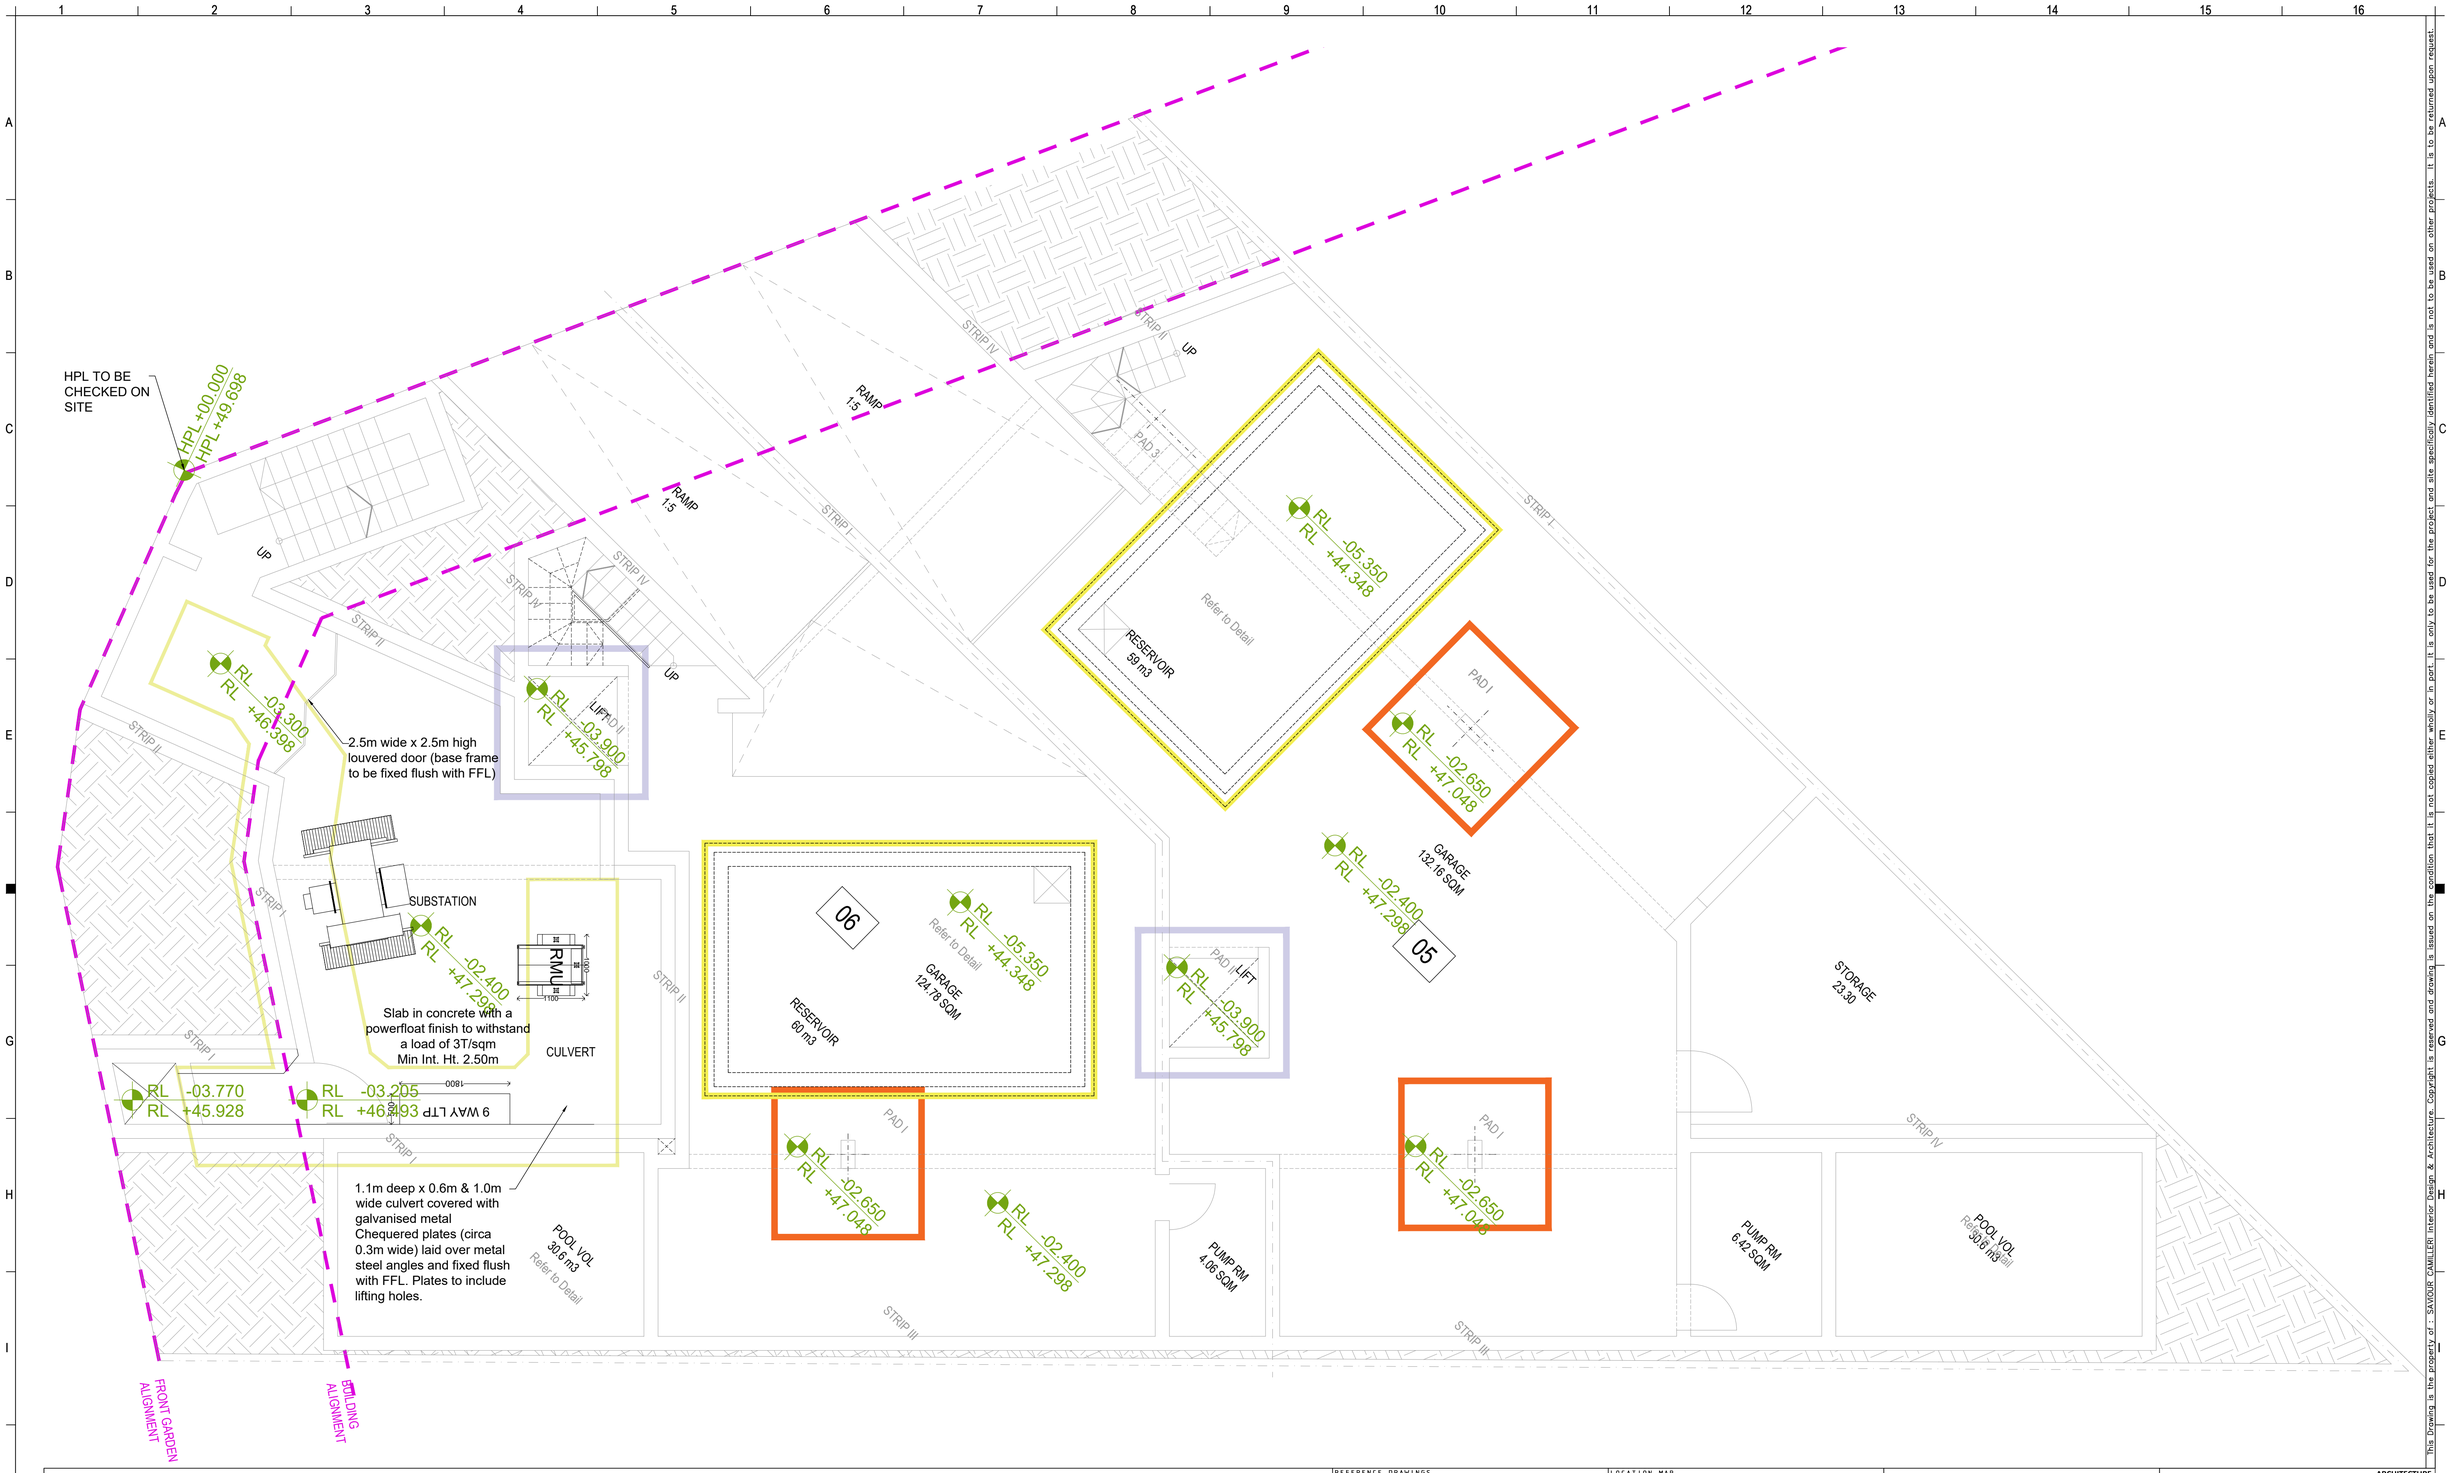

This Drawing is the property of - SAVIOUR CAMILLERI Interior Design & Architecture. Copyright is reserved and drawing is issued on the condition that it is not copied either wholly or in part, it is only to be used for the project and site specifically identified herein, and is not to be used on other projects. It is to be returned upon request.

notes:
ALL DIMENSIONS ARE TO BE CHECKED ON SITE
DO NOT SCALE FROM DRAWINGS

REFERENCE DRAWINGS

Drawing	drawing title

REVISIONS

rev/date	by	description

LOCATION MAP

IN

scale 1:500 | scale 1:100 | scale 1:50

ARCHITECTURE
Perit Kurt Camilleri Burlo'
camilleri burlo' architects & designers
m. +356 7982 7534
e. kurt@camilleriburlo.com
www.camilleriburlo.com
22, TRIQ IL-WIZNA, SWIEQI, STJ13, MALTA
t. +356 21 373715, +356 21 371094 - f. +356 21371299
INTERIOR DESIGN
Saviour Camilleri
SAVIOUR CAMILLERI INTERIOR DESIGN & ARCHITECTURE LTD
m. +356 9949 5516
e. saviour@scdesign.com.mt
www.scdesign.com.mt

client: R BRIFFA	site address: LIJA
title no.: 1355_03_16	drawer no.: 00

drawing title: VILLA 5 & 6 EXCAVATION PLAN

area	drawing code	drawing no.	revision
VLA 5&6	01	001	01

drawn by	checked by	scale	date
KCB / BET	KCB	1:50 A1	08/05/23