



Approved Ground Floor
Scale 1:100

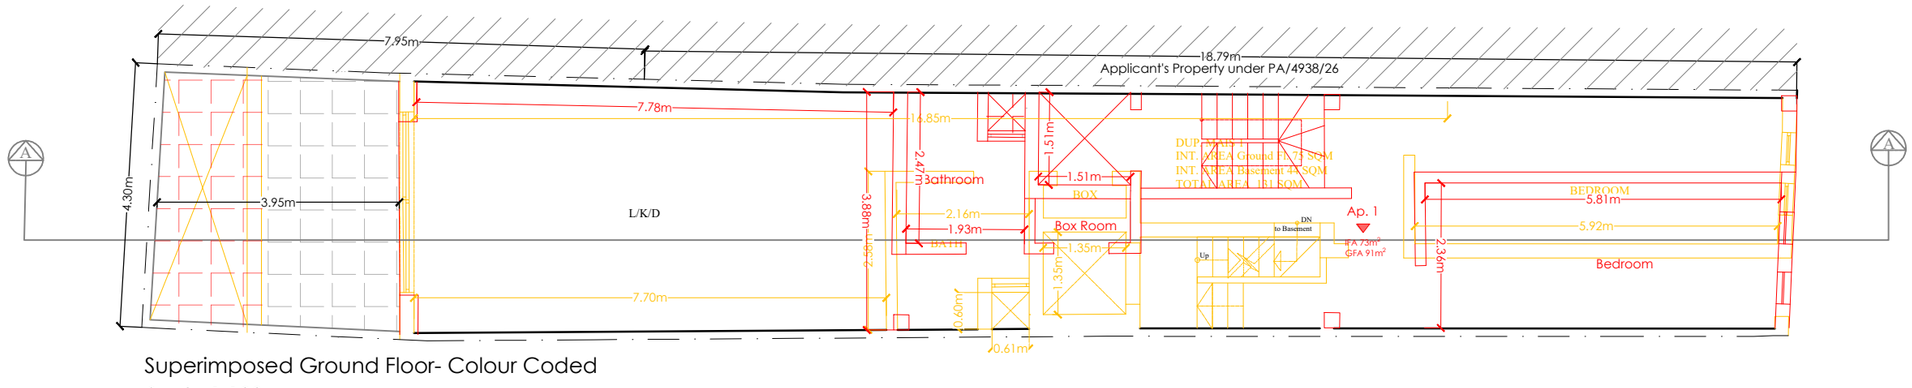

Superimposed Ground Floor- Colour Coded
Scale 1:100

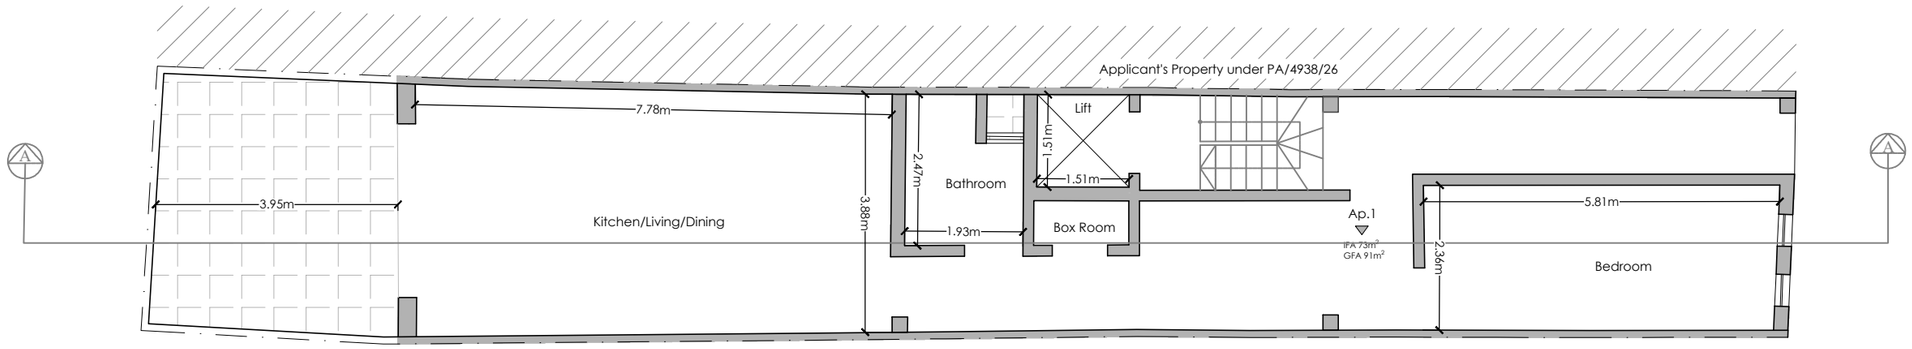

Proposed Ground Floor- Clean Copy
Scale 1:100

JF Architecture

LEGEND:

To Demolish	As Approved
To Erect	To Sanction

NOTES:

1. All dimensions in metres unless noted otherwise.
2. All levels in metres unless noted otherwise.
3. Drawings should not be scaled. Use indicated dimensions only.

0 1 2 3 4 5 6 7 8 9 10m
Scale 1:100

Project Title: Minor Amendment for PA/4063/24		Client: Mr. C. Coleiro	Site Address: 156,157, Triq Parades, St. Paul's Bay
Drawing Title: Approved, Superimposed & Proposed Level 0		Architect: J.Farrugia	Paper Size: A3
		Drawn By: J. Farrugia	Scale: As Shown
Drawing Number: 155.25 - MA02	Project Number: 155.25		Revision: 0
		Date: 10/2/2026	

This drawing is the sole property of the architect. It should not be copied or transmitted by any means, in whole or in part, without the permission of the architect.