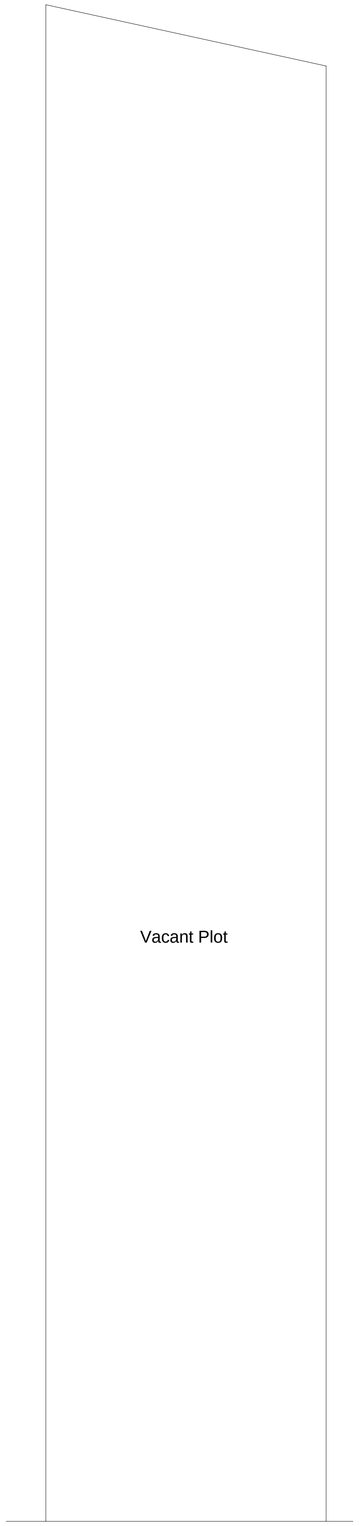

Existing Layout Plan
SCALE 1:100

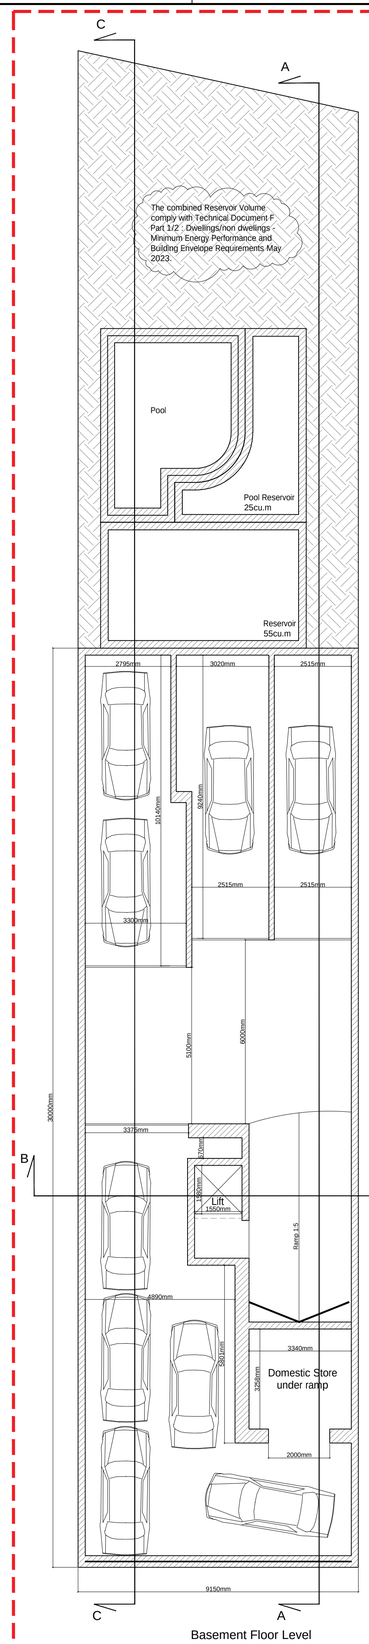

Basement Floor Level
SCALE 1:100

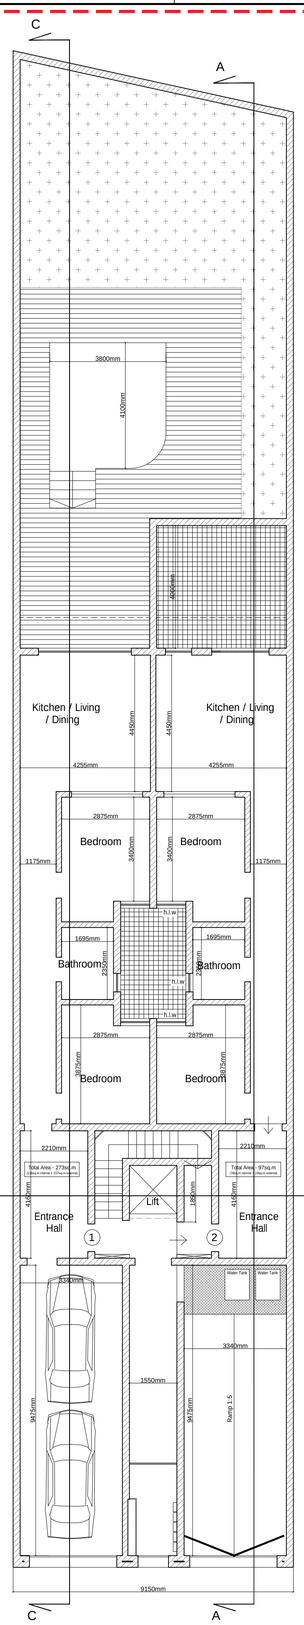

Ground Floor Level
SCALE 1:100

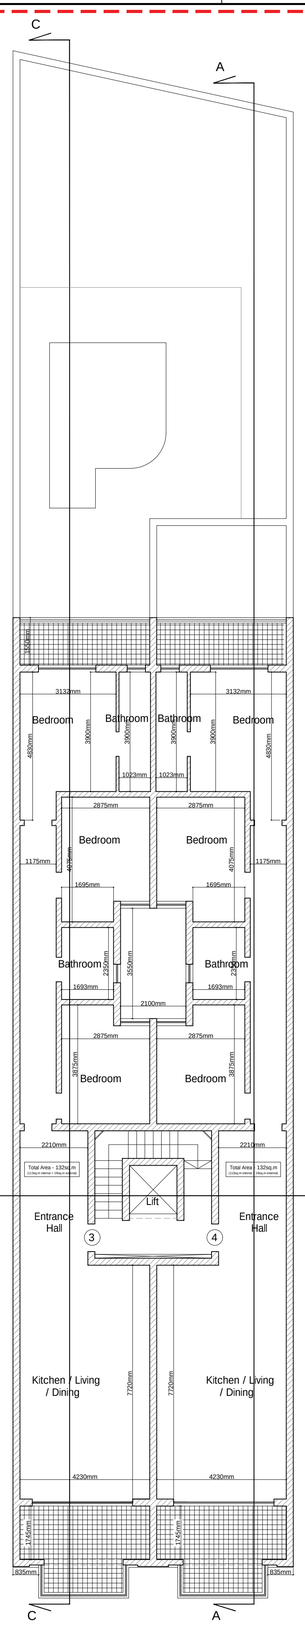

First Floor Level
SCALE 1:100

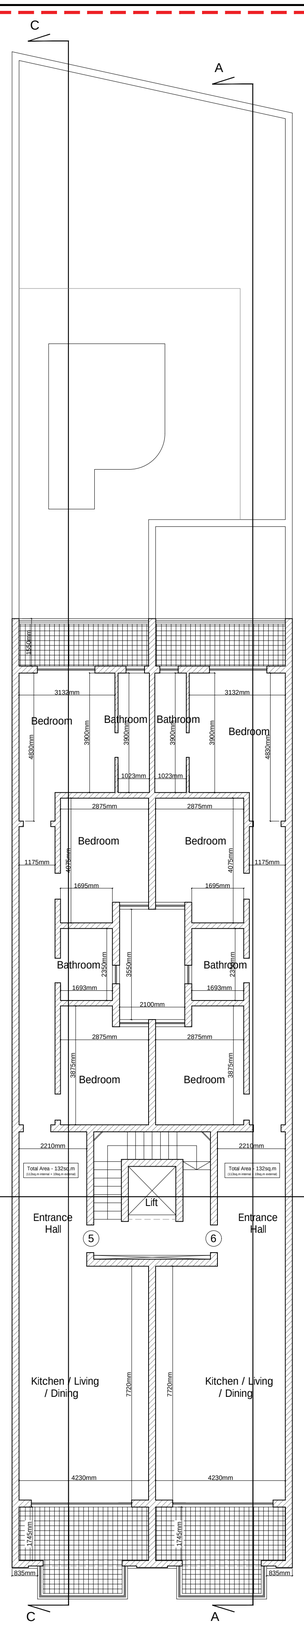

Second Floor Level
SCALE 1:100

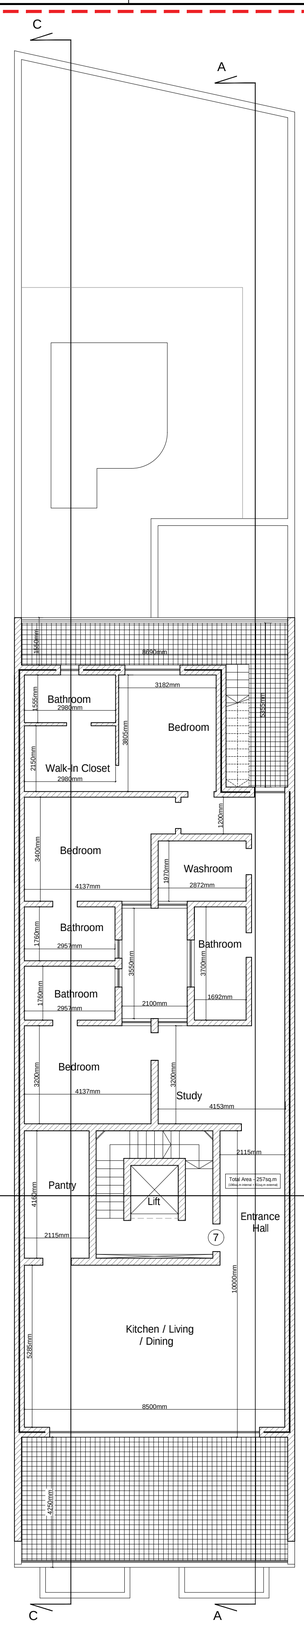

Third Floor Level
SCALE 1:100

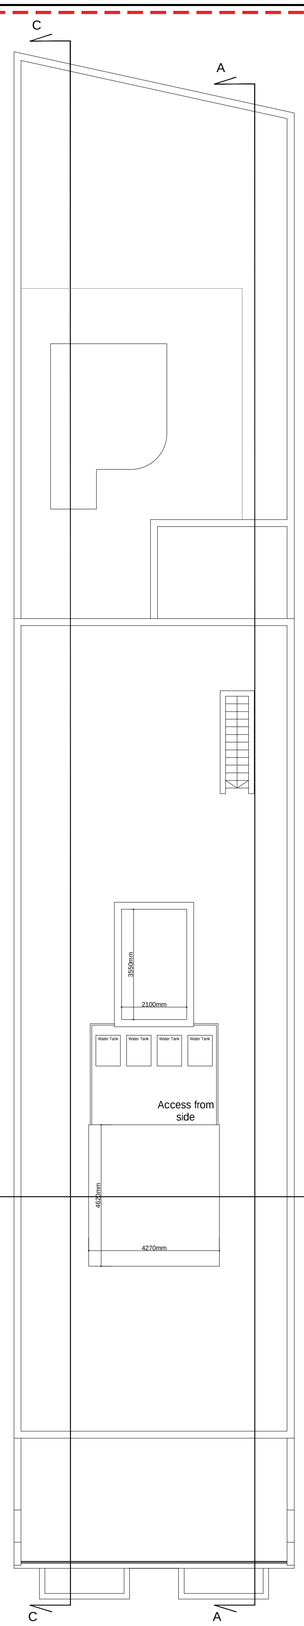

Roof Level
SCALE 1:100

Metres -1 0 1 2 3 4 5m 10m
Feet 0 3 9 16 20ft
scale 1:100