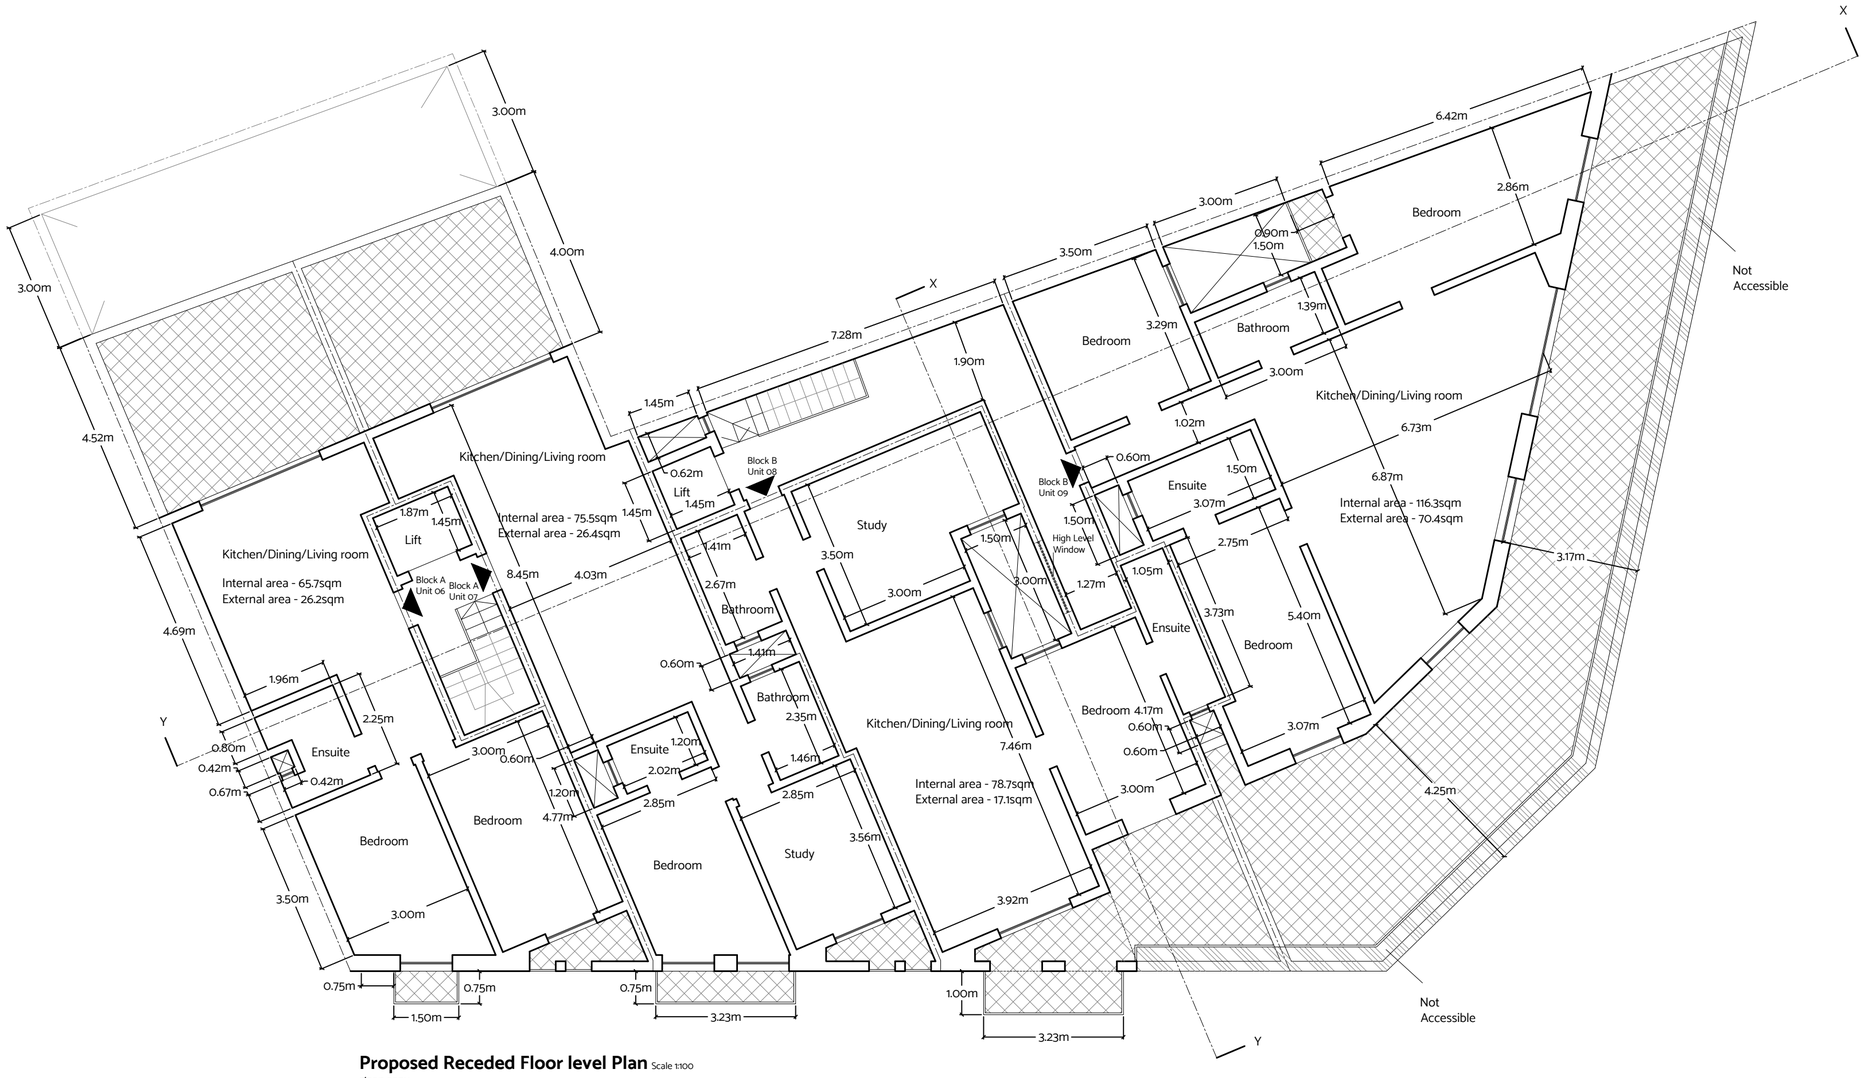

Proposed Receded Floor level Plan Scale 1:100

clean copy