Construction proposed

Demolition proposed




**Existing** Ground Floor Level Plan
Scale 1:100



**Existing and Proposed** Ground Floor Level Plan
Scale 1:100




**Proposed** Ground Floor Level Plan
Scale 1:100

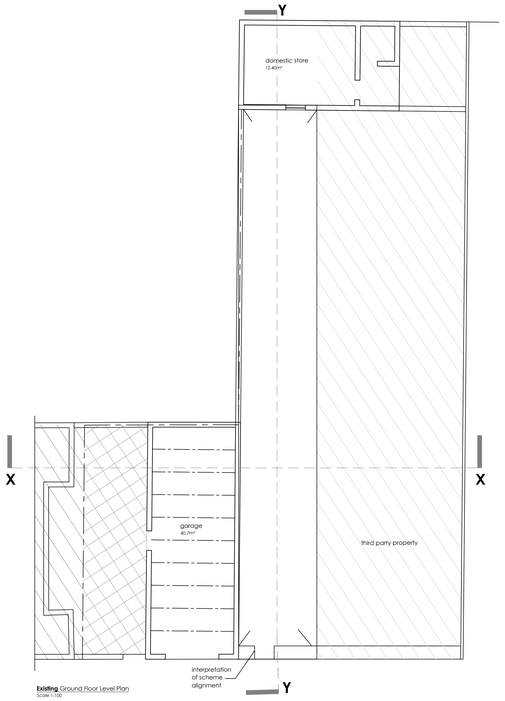


**Proposed** First Floor Level Plan
Scale 1:100

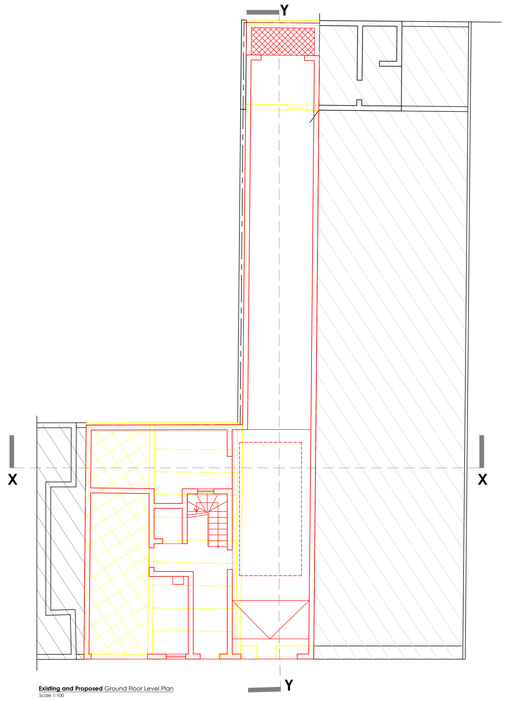


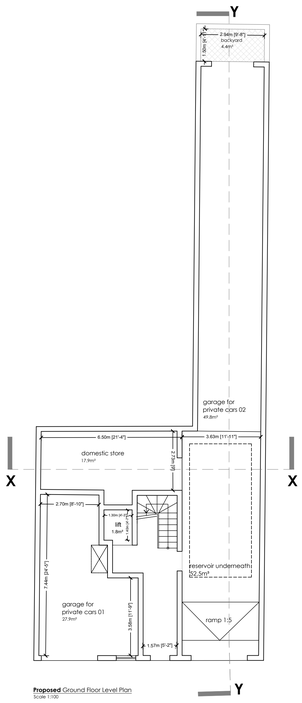**Proposed** Second and Third Floor Level Plan
Scale 1:100

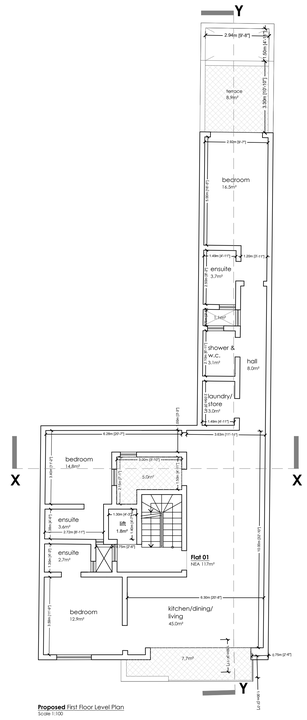


**Proposed** Receded Floor Level Plan
Scale 1:100

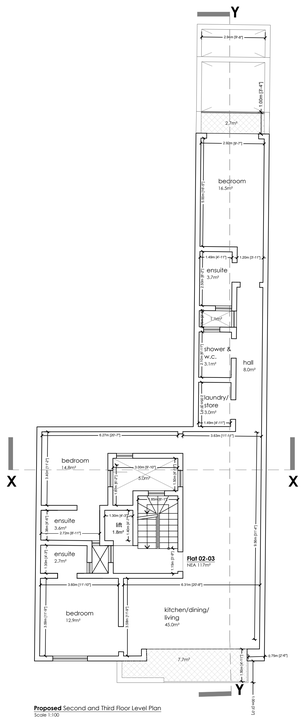


**Proposed** Roof Level Plan
Scale 1:100

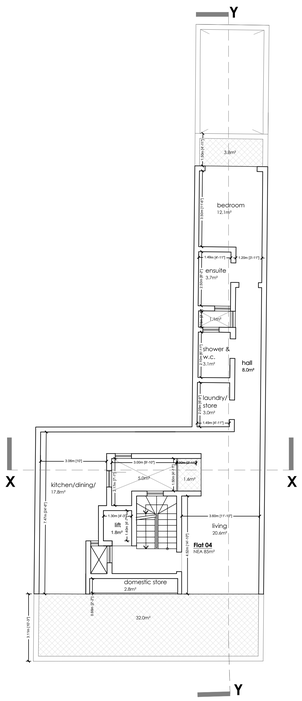


**Proposed** Roof Level Plan
Scale 1:100

Client: Mr. P. Farrugia

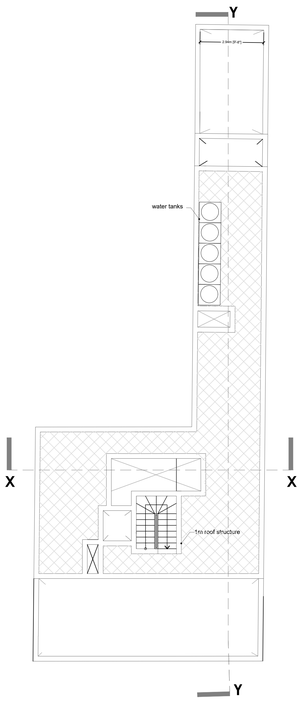Site: Triq l-Bieb, Qarraxi

Description: Proposed demolition of existing garages, construction of new garages and residential apartments at first, second, third and revoked floor level.

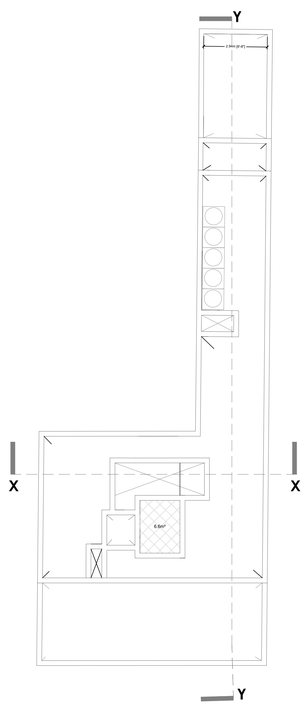Notes:
1. This drawing is the copyright of Architect Deborah Busuttil. It should not be copied or reproduced without consent. It is issued only for the purpose of obtaining Development Permission.
2. This drawing is not to be used for construction purposes.
3. All dimensions are in millimetres unless otherwise specified.
4. All dimensions are to be checked on site before the commencement of any work.
5. Do not scale from drawing.
6. Any discrepancies or omissions should be reported immediately to the Architect.

| No. | Date | Description |
|---|---|---|
| 01 | 12.10.20 | |
| 02 | 12.10.20 | |
Title: Floor Plans

Date: March 2020

No. of Sheets: 01-20

Drawing No.: 08

Scale: 1:100

Revision: 09

Drawing No.: 01

**Perit Deborah Busuttil** B.Ed.A.Hons.-ARB-1984
**Architect & Consultant Civil Engineer - ARB/CE/0006**
A: 83, Sir Luigi Camilleri Street, Victoria, Gozo
M: 79821005
E: peritdeborahbusuttil@gmail.com

SCALE 1:100

SCALE 1:100