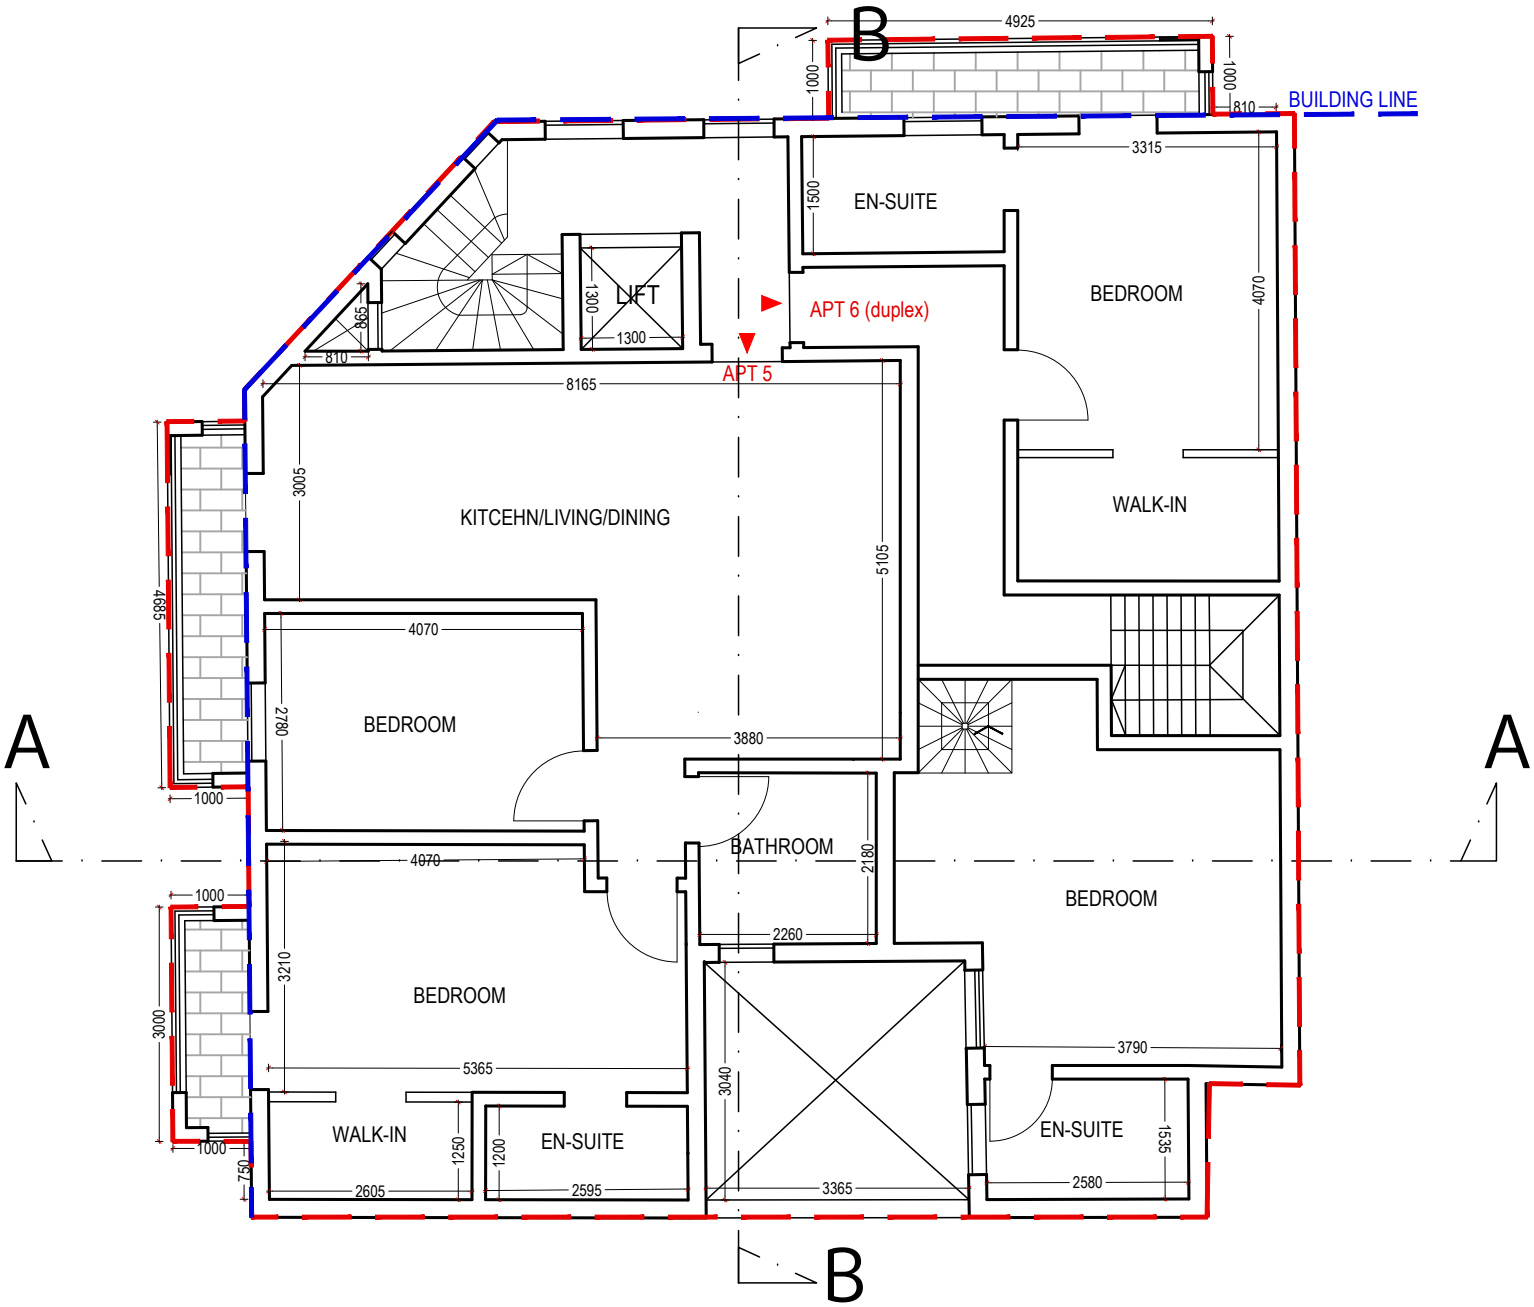

Proposed Third Floor

Scale 1:100