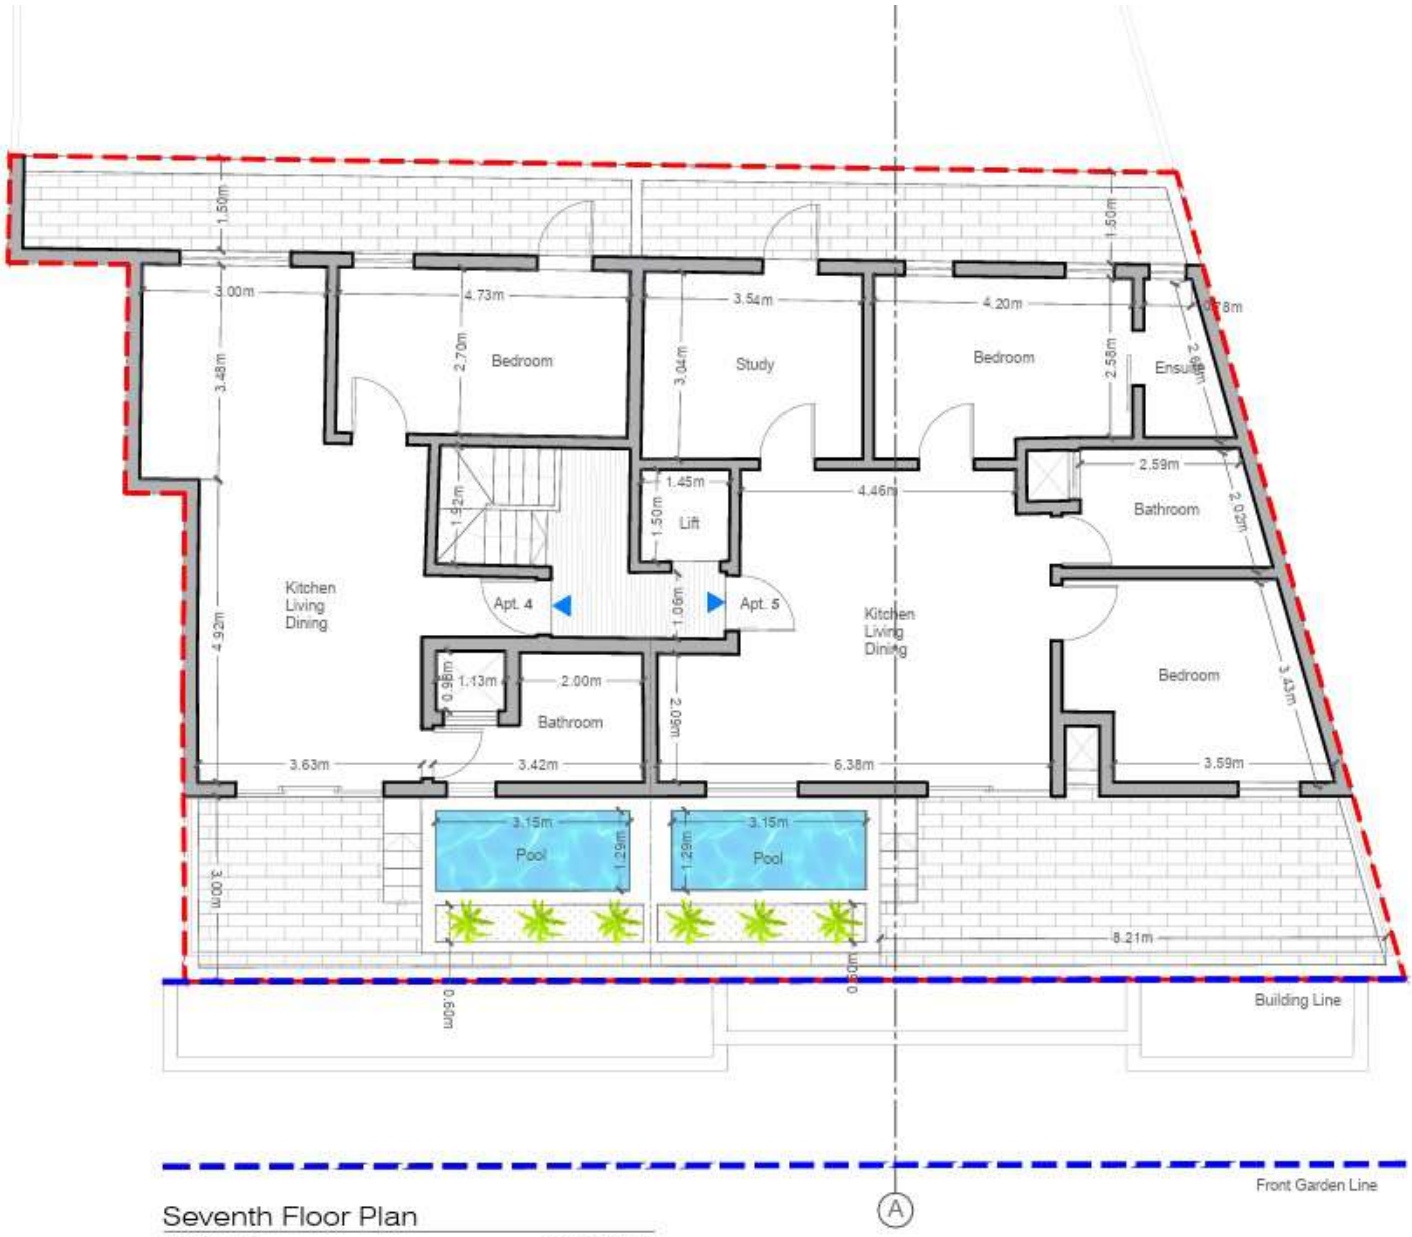

Seventh Floor Plan

Proposed Scale1:100