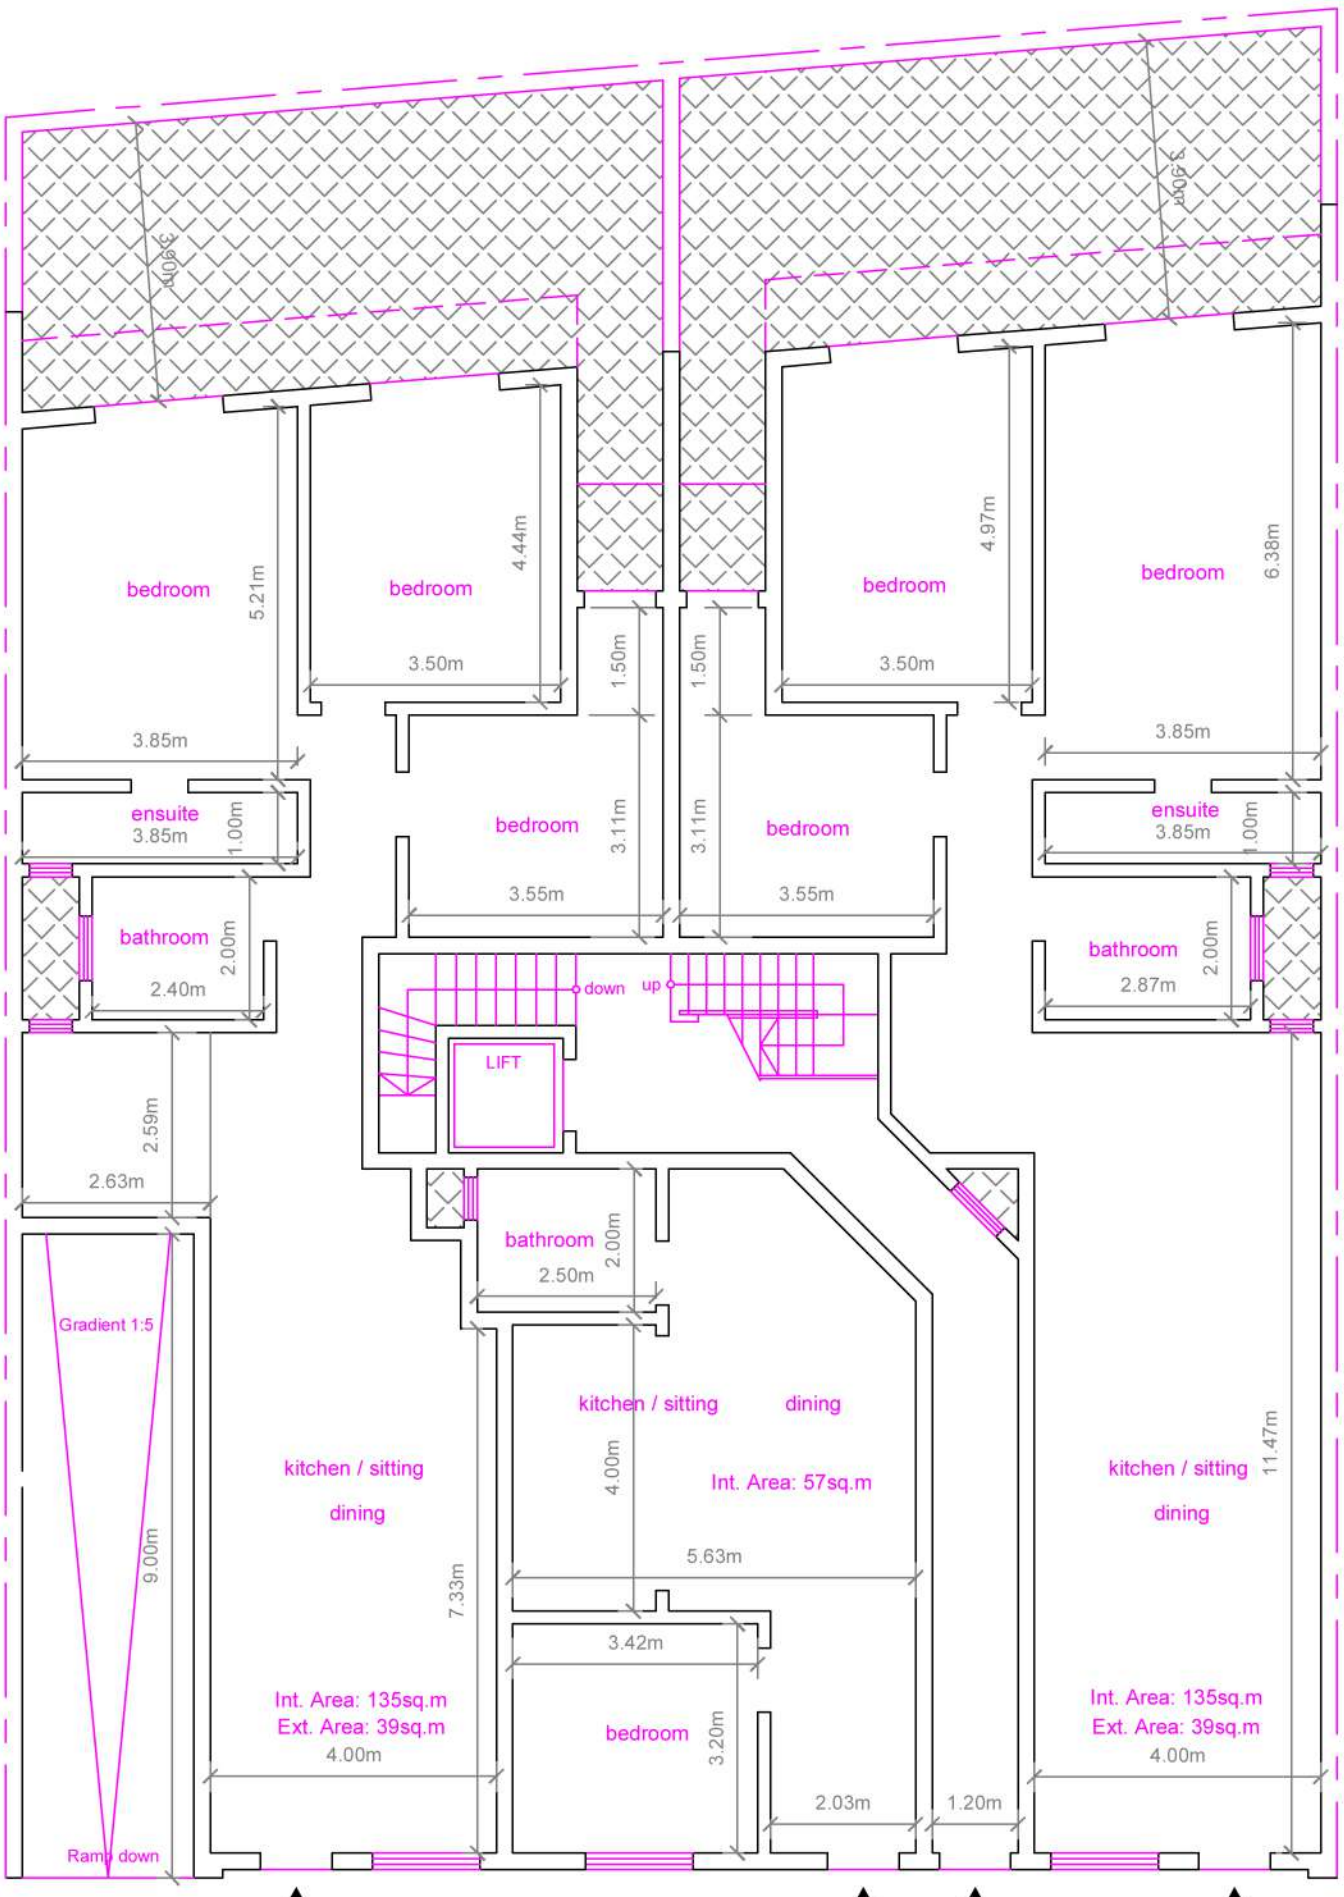

GROUND FLOOR PLAN

Scale 1:100

0 5 10

		Version	Revision	Date	Si
					Drawn : N.C.
					Scale : 1 ; 100 — Paper Size: A2
	Date :				Proposed Plans

Print to PDF without this message by purchasing novaPDF (http://www.novapdf.com/)