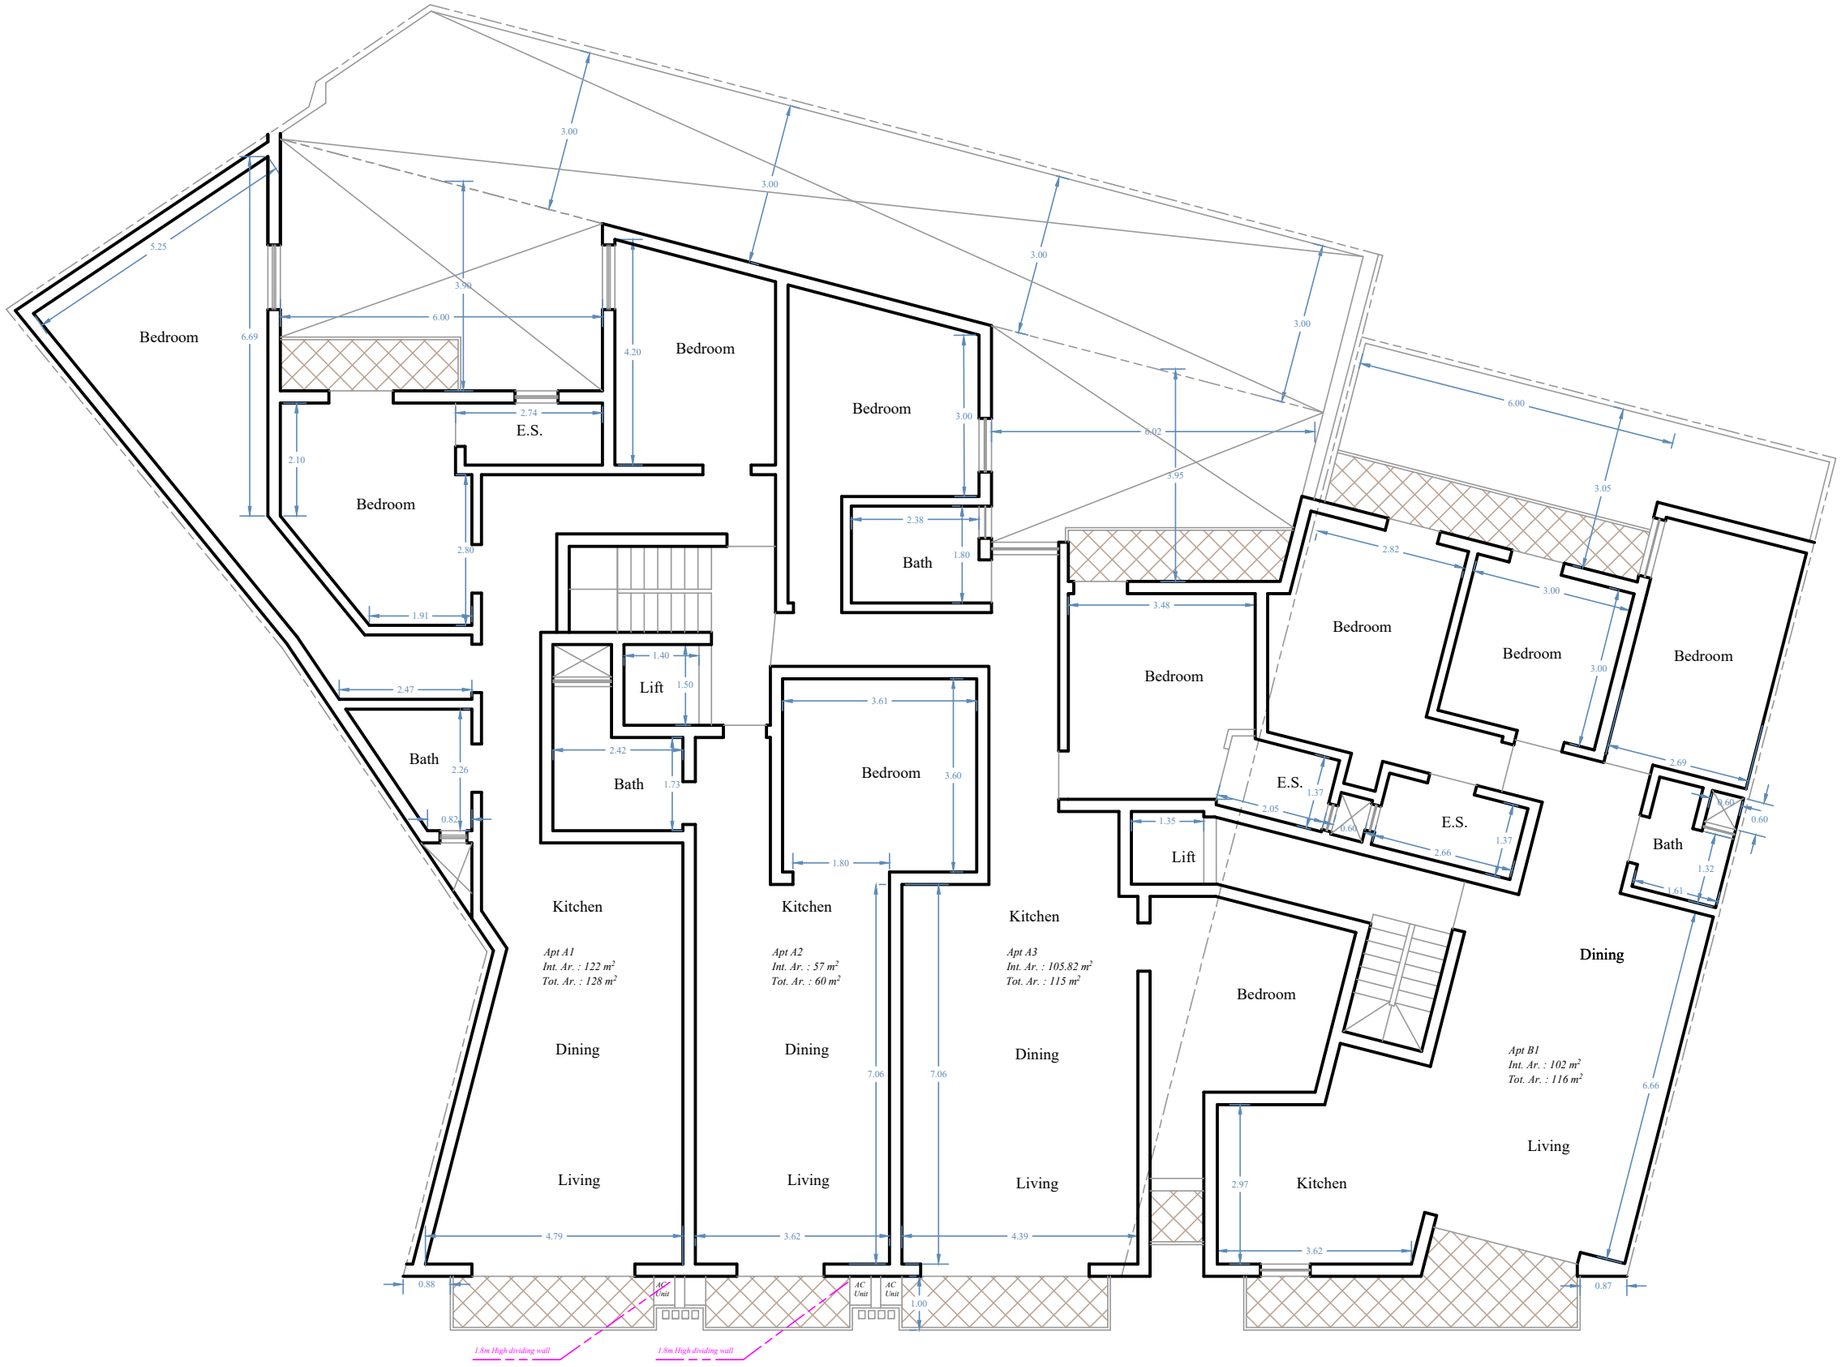

Proposed First Floor

Scale 1:100