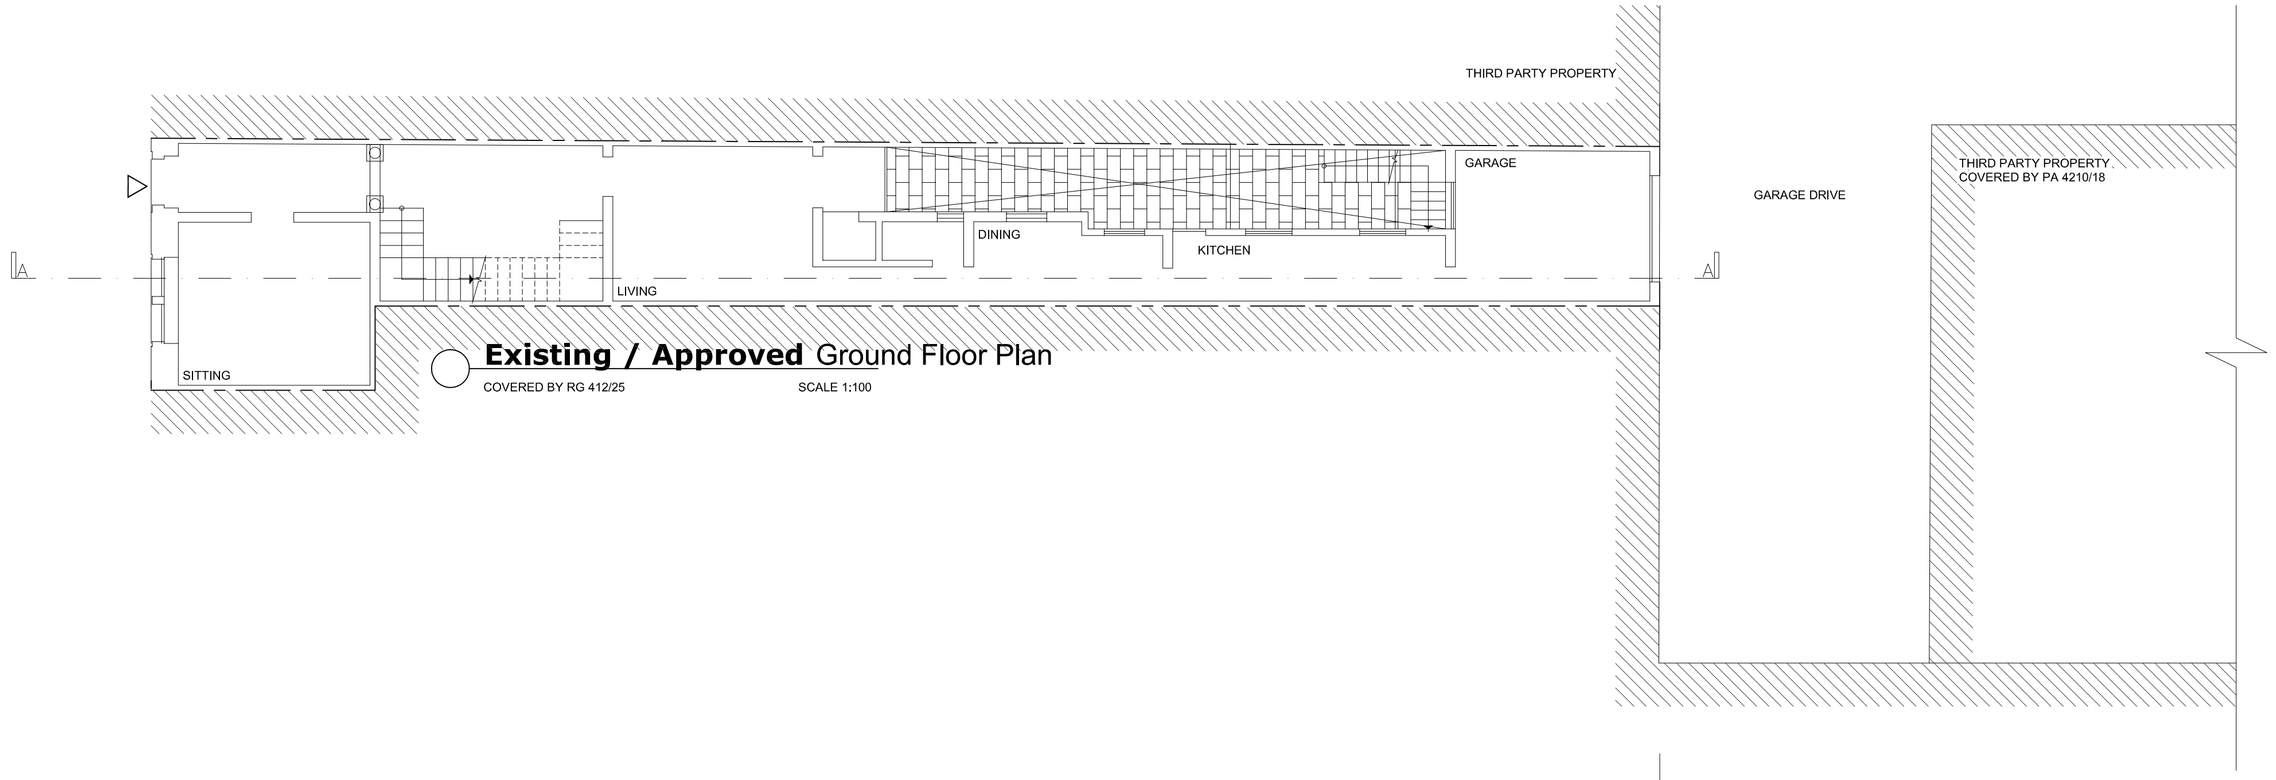

Existing / Approved Ground Floor Plan

COVERED BY RG 412/25 SCALE 1:100

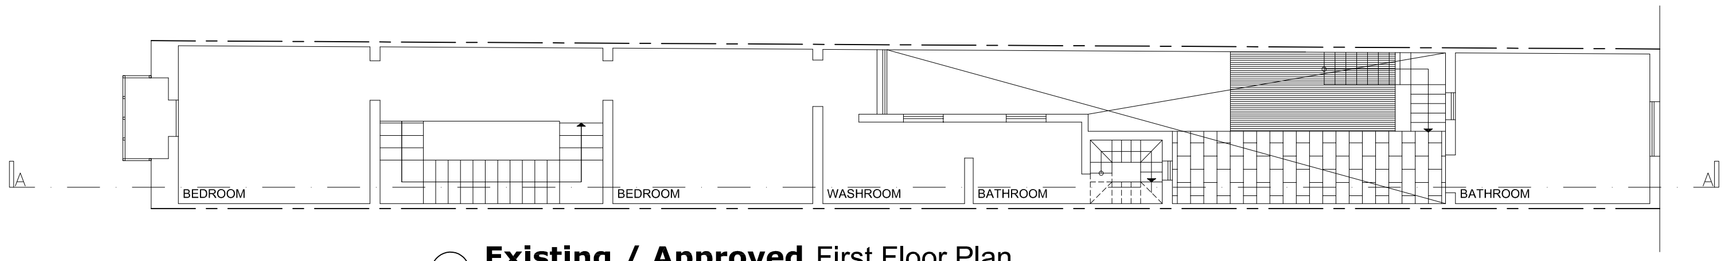

Existing / Approved First Floor Plan

COVERED BY RG 412/25 SCALE 1:100

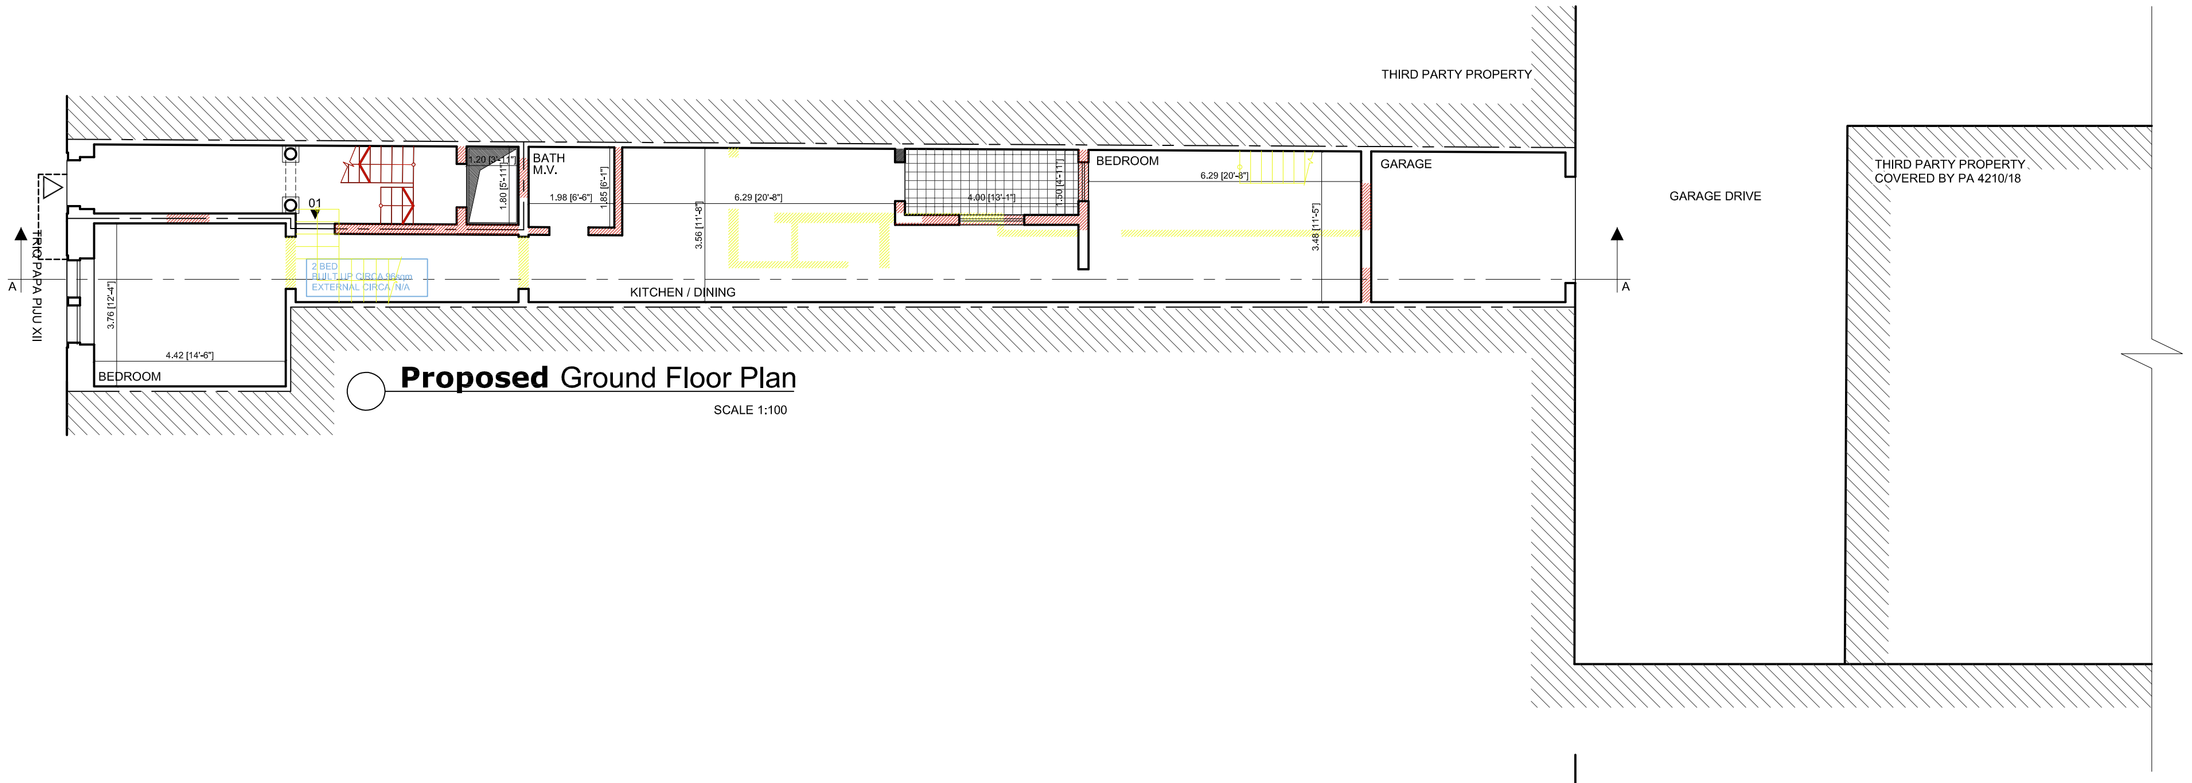

Proposed Ground Floor Plan

SCALE 1:100

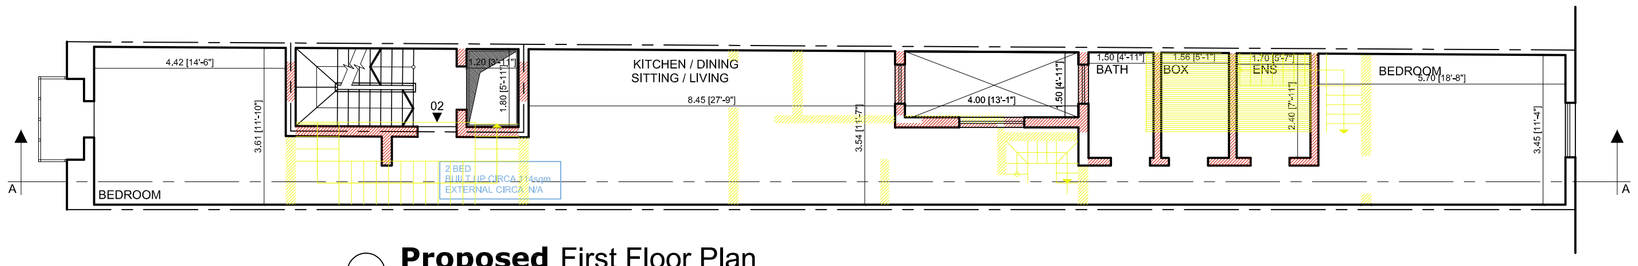

Proposed First Floor Plan

SCALE 1:100

LINEAR SCALE 1:100

KEY PLAN

rev no	drawn	date	description

Kyle Vella B.E.&A.(Hons)
Architect and Civil Engineer
Mob: +356 99838280
Email: kyle.j.vella@gmail.com

Client

Mr David Borg

Project Title

Additions and alterations to existing terraced house. Work to include the construction of additional floors and construction of lift.

Drawing Title

Existing / Approved and Proposed Ground and First Floor Plan

proj no.	dwg no.	rev
	001	00
scale 1:100	job no.	paper size A1

designed
checked K.V
drawn D.A
date 28.10.2025