Notes:	
1	
2	
3	
4	
5	
6	
7	
8	

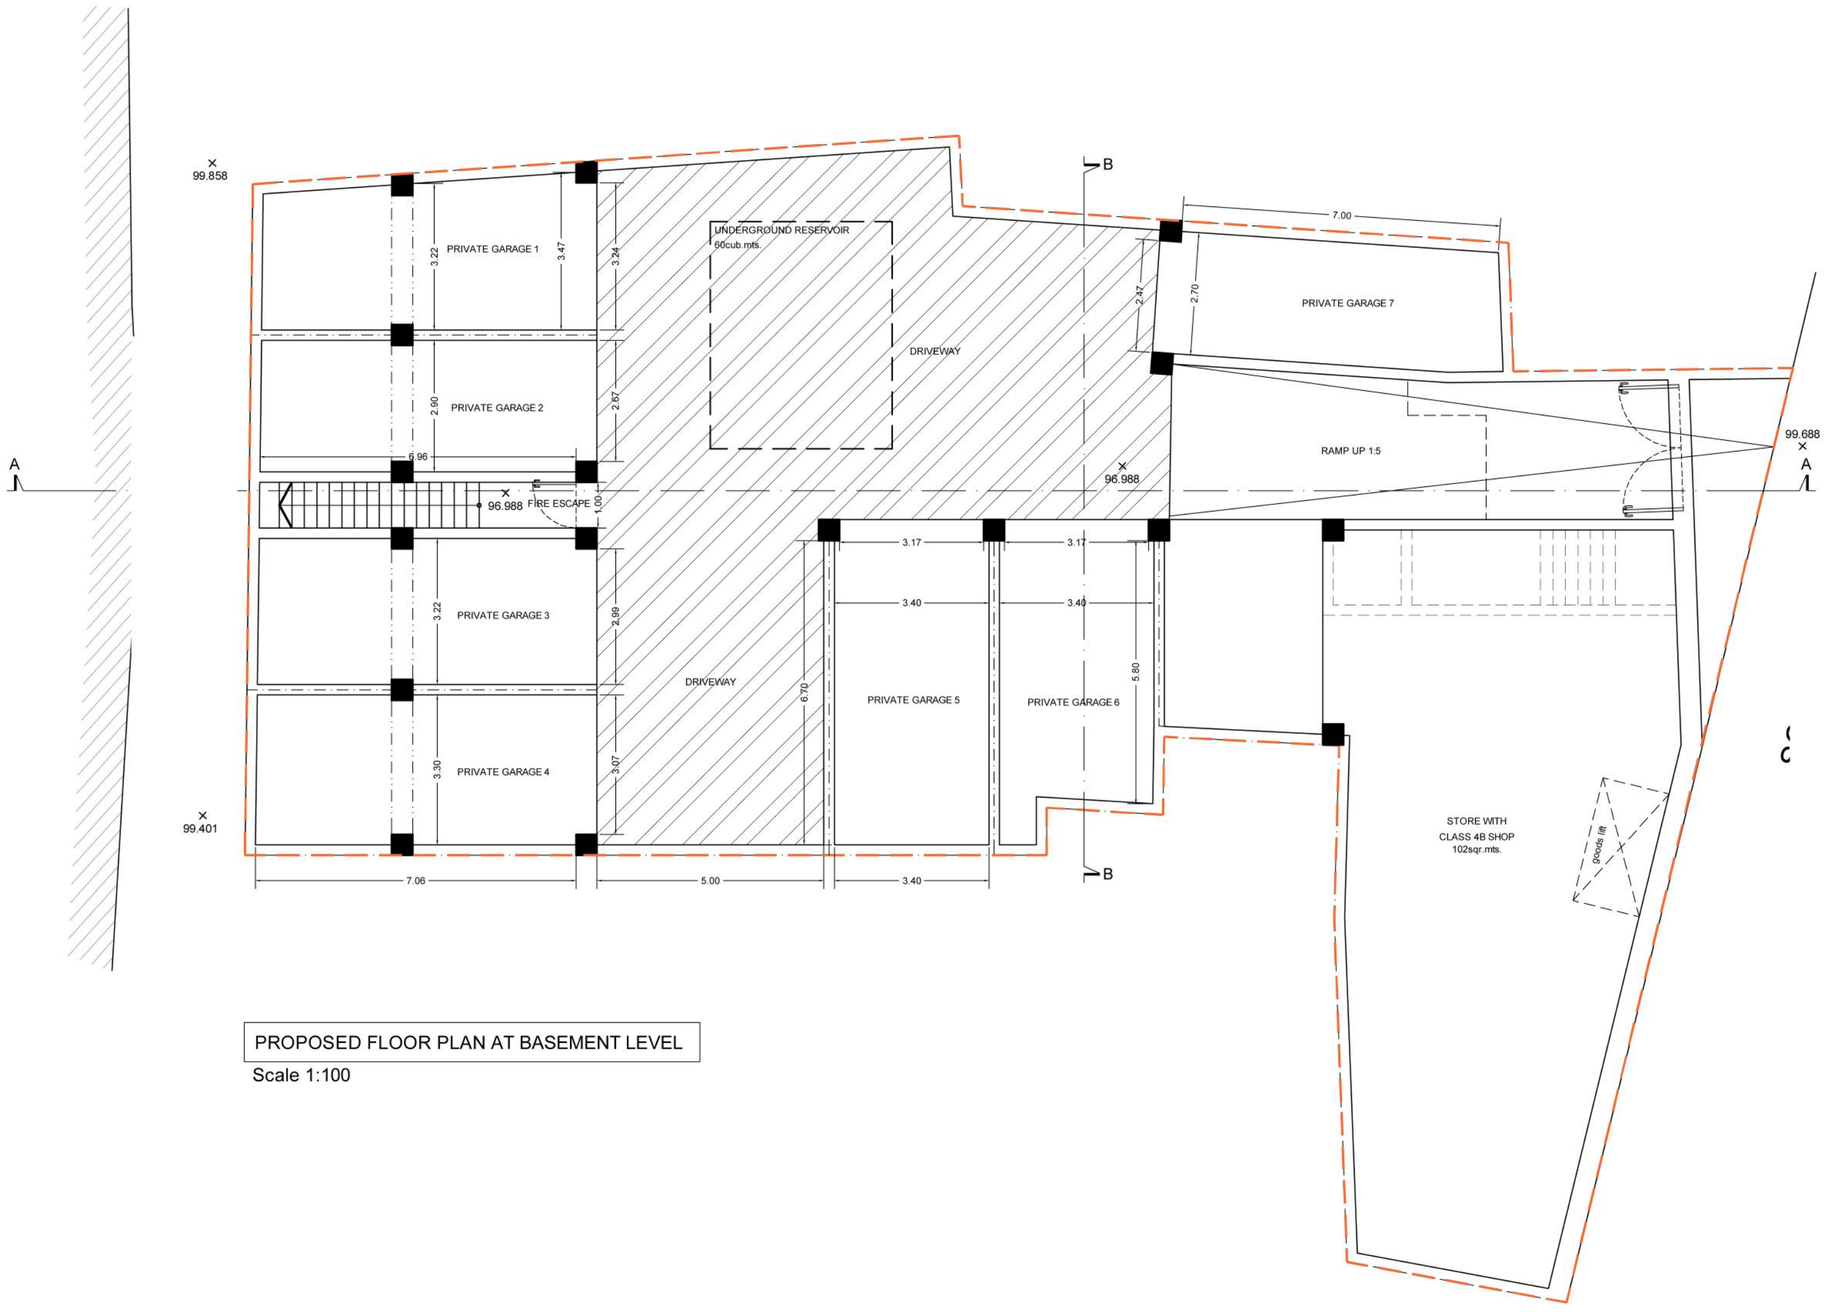

PROPOSED FLOOR PLAN AT BASEMENT LEVEL

Scale 1:100

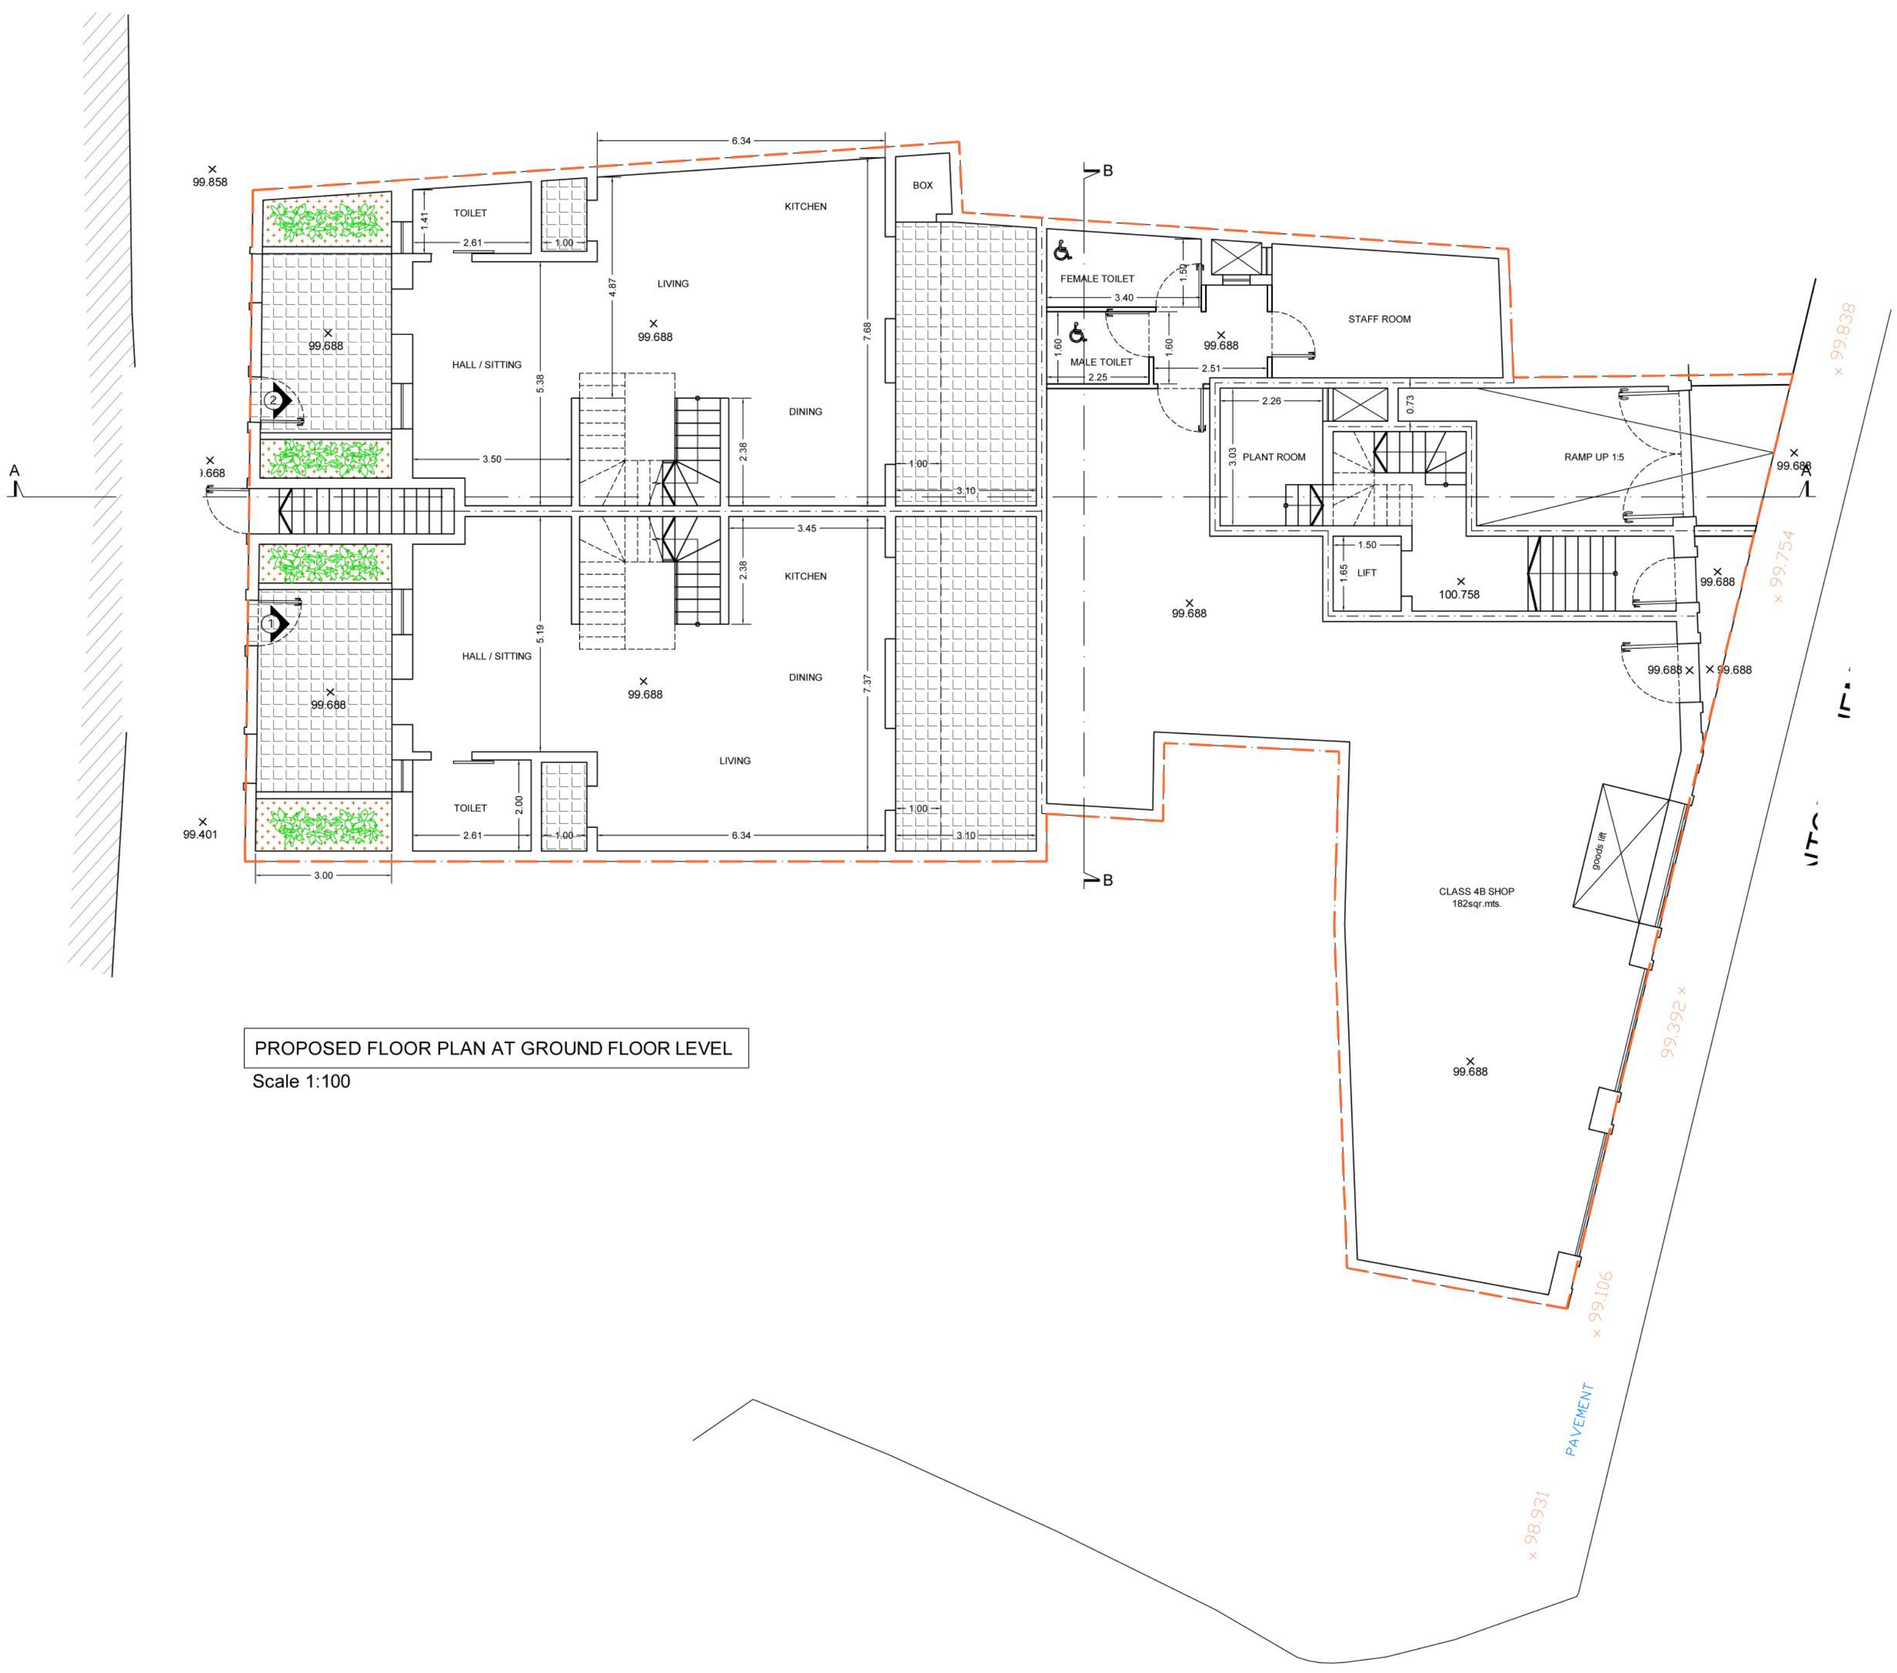

PROPOSED FLOOR PLAN AT GROUND FLOOR LEVEL

Scale 1:100

TO CONSTRUCT

TO DEMOLISH

Scale 1:100

Scale 1:50