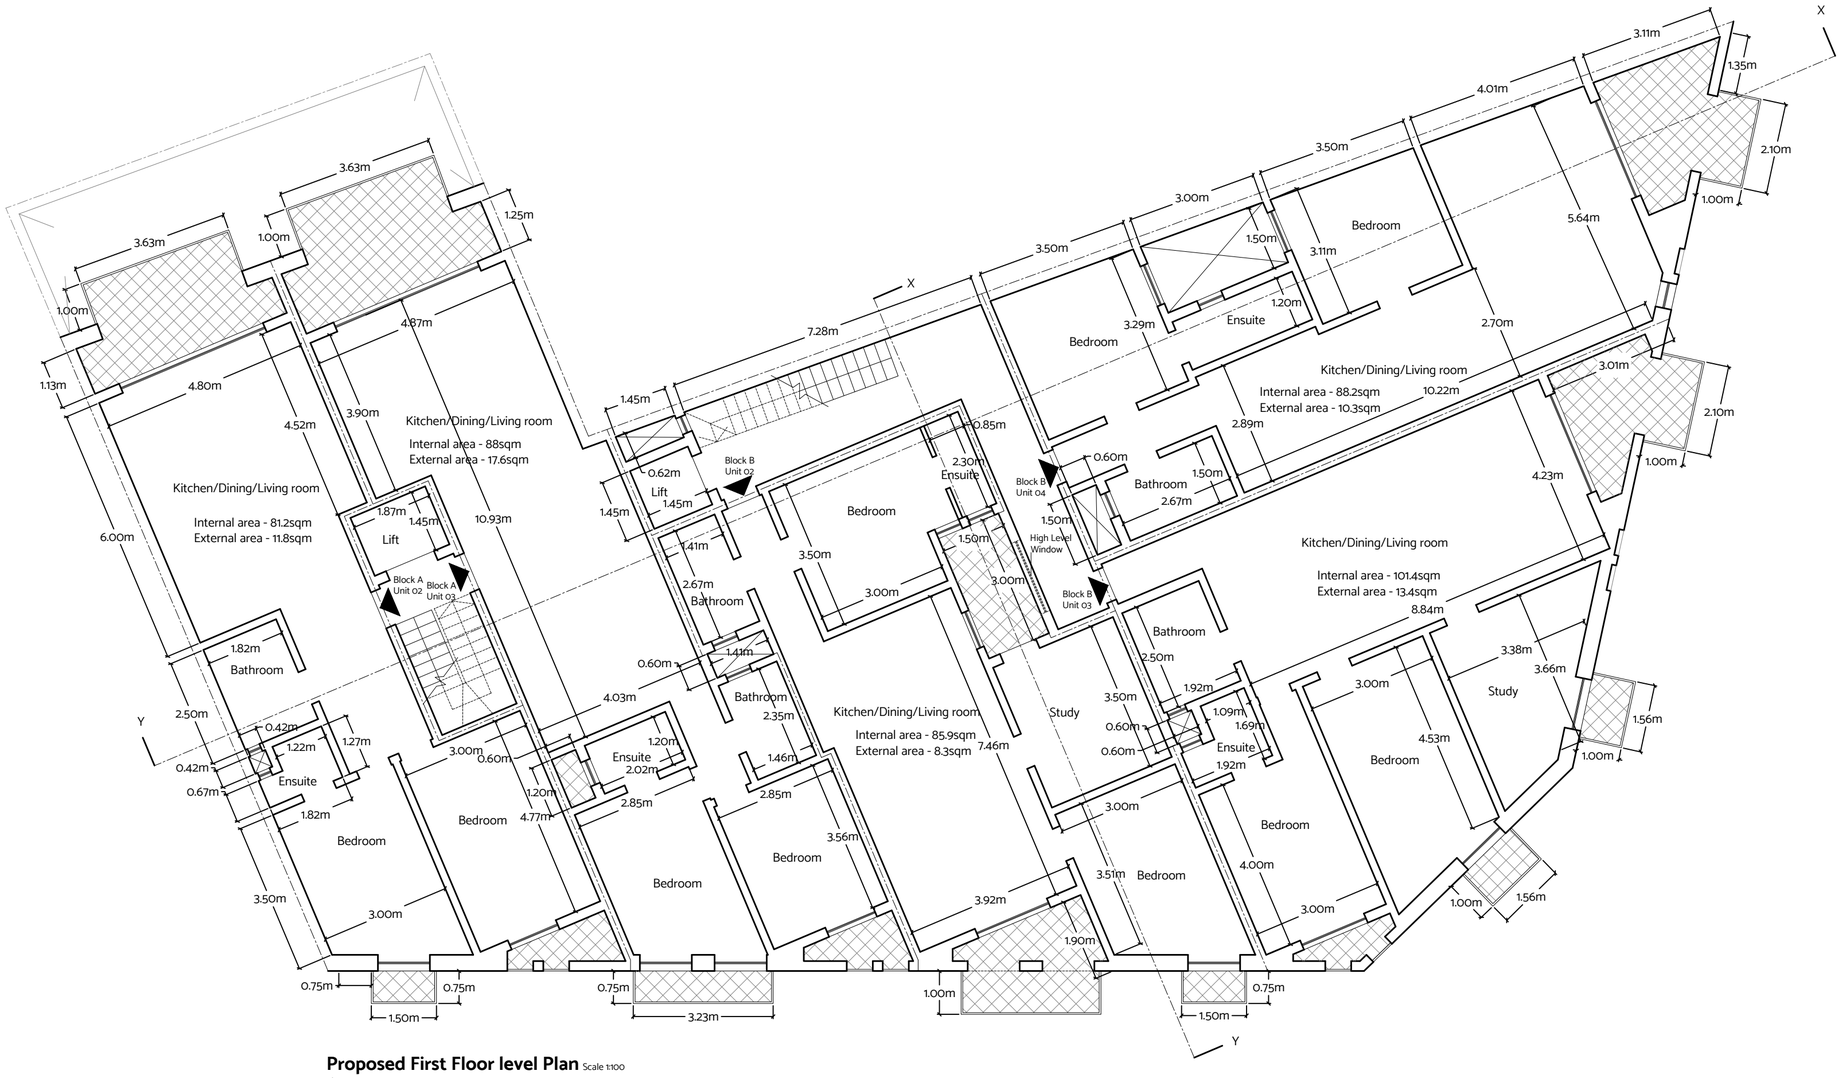


**Proposed First Floor level Plan** Scale 1:100

clean copy