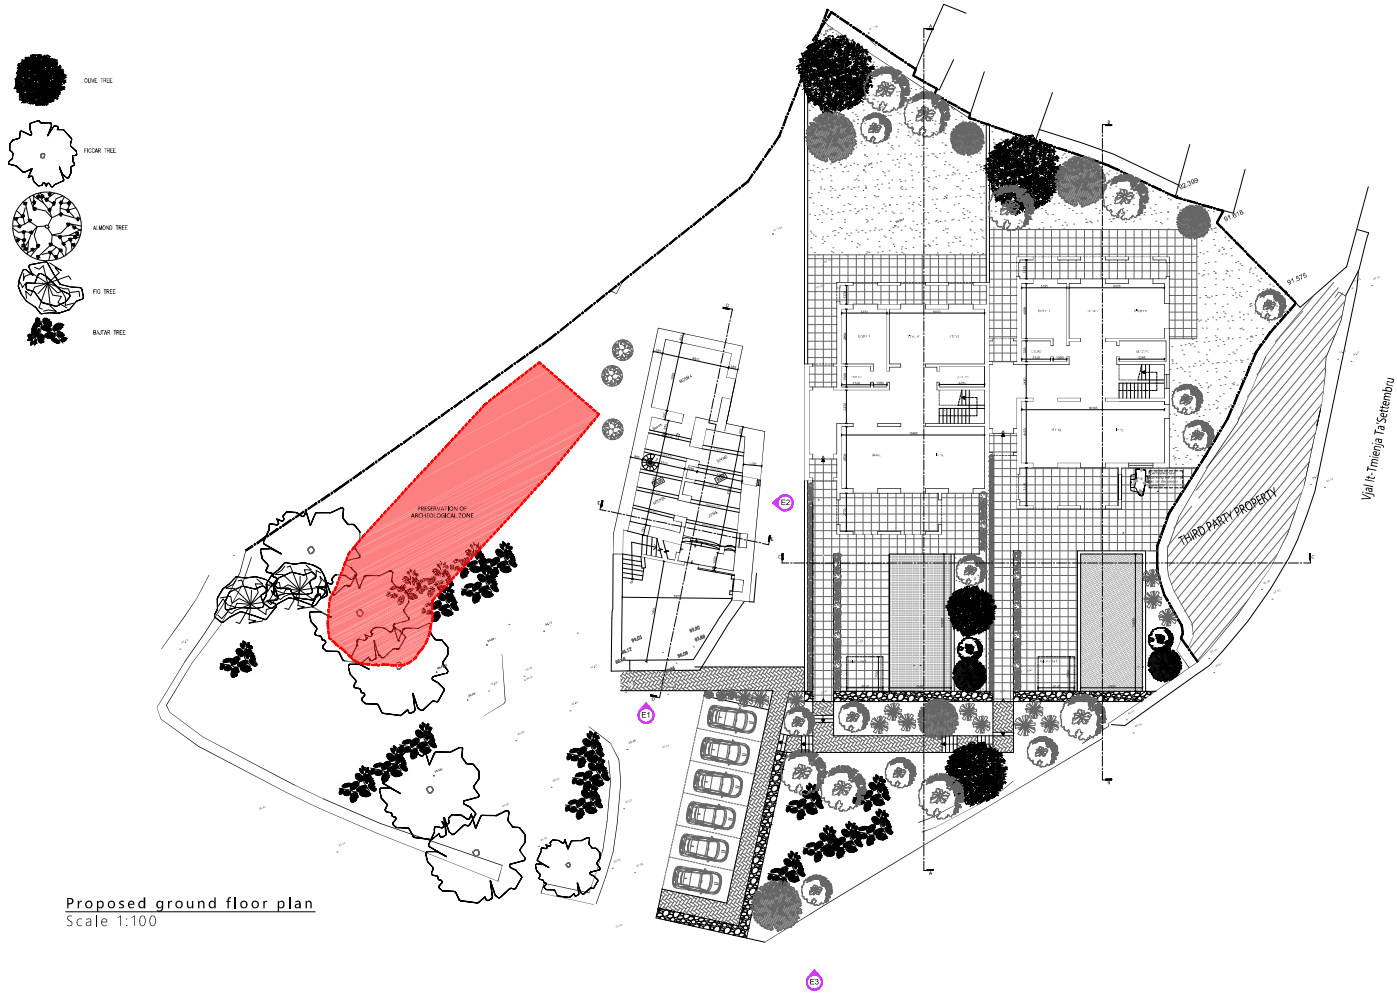

Proposed ground floor plan
Scale 1:100

ARCHITECTURE + STRUCTURES + COST CONSULTANTS	PROJECT	[illegible]	DRAWING NO.	04	TO CONSTRUCT
	TITLE	[illegible]			TO DEMOLISH
	DATE	[illegible]	DRAWN	[illegible]	AS BUILT TO SANCTION
	REVISION	[illegible]	CHECKED	[illegible]	AS APPROVED NOT CONSTRUCTED
			REF	[illegible]	
			SCALE	1:100 A3	

THIS DRAWING REMAINS THE PROPERTY OF DR. [illegible] AND MUST NOT BE USED OR COPIED IN ANY WORK WITHOUT WRITTEN PERMISSION