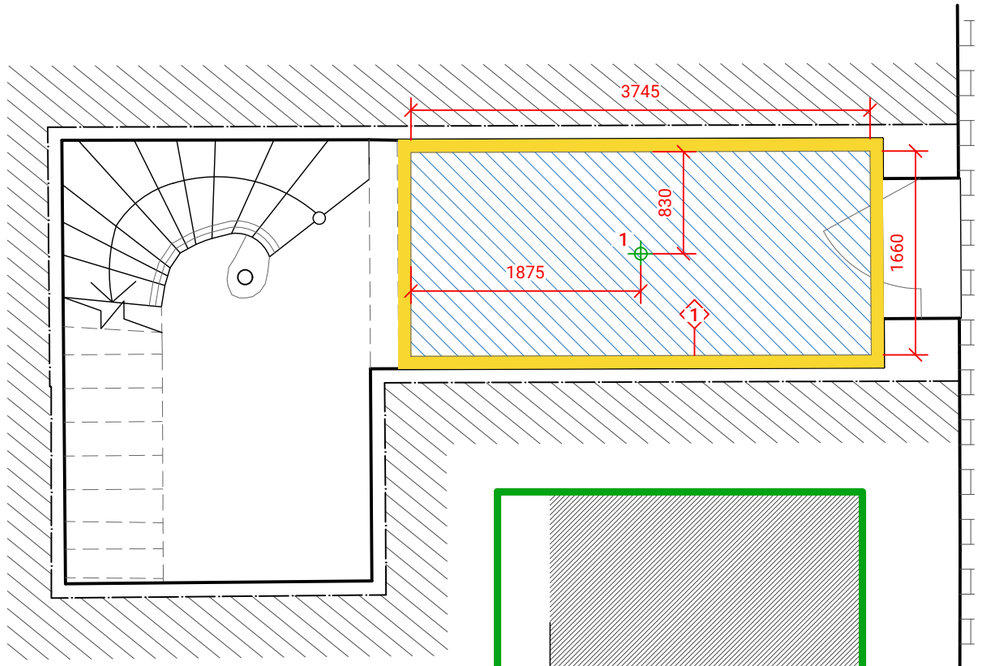

Soffit Layout: Ground Floor
Scale 1:50

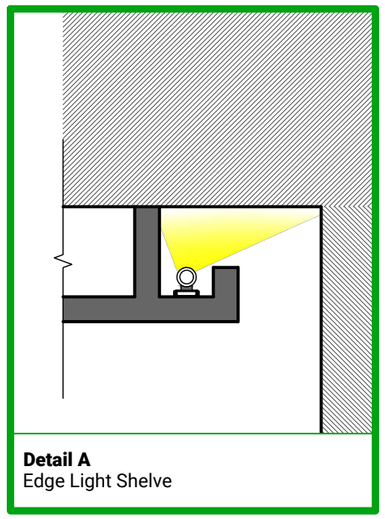

Detail A
Edge Light Shelve

- Soffit @ -0.15m from structural ceiling
- Soffit @ -0.2m from structural ceiling
- Soffit @ -0.25m from structural ceiling
- Soffit @ -0.4m from structural ceiling
- Soffit @ structural ceiling
- 100mm light shelf for LED light
- Gap to hold curtain
- Edge Light Shelf (See Detail A)
- Location for ceiling extractor
- Single Recessed Light Fitting
- Pendant Light Fitting

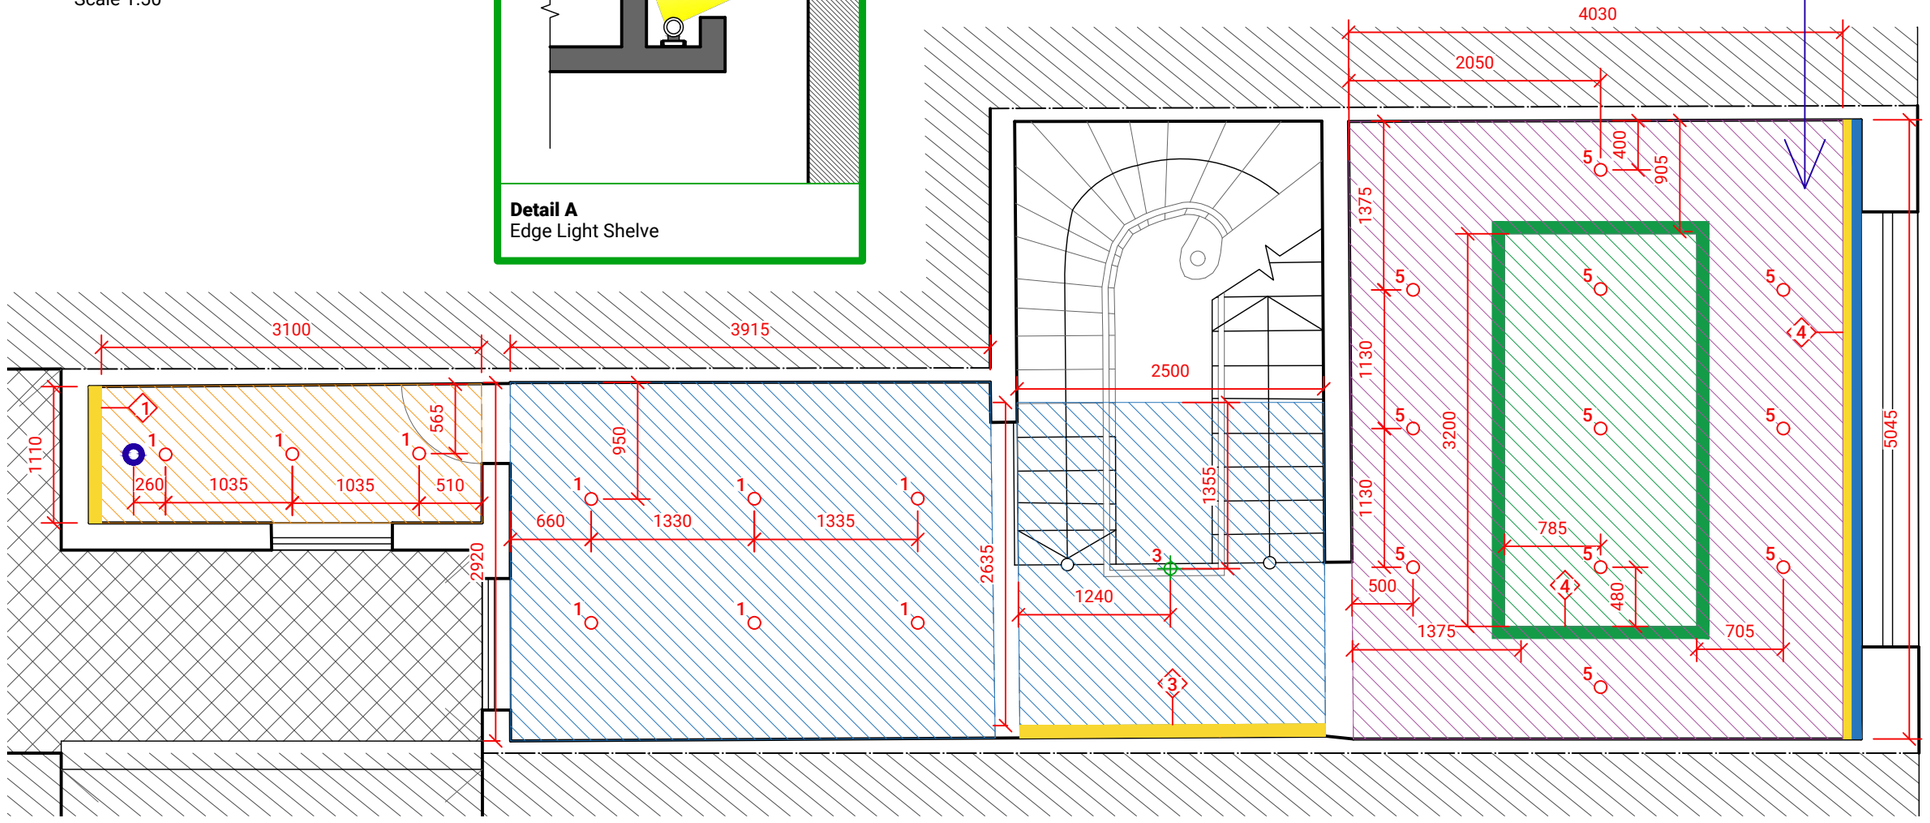

Soffit Layout: First Floor
Scale 1:50