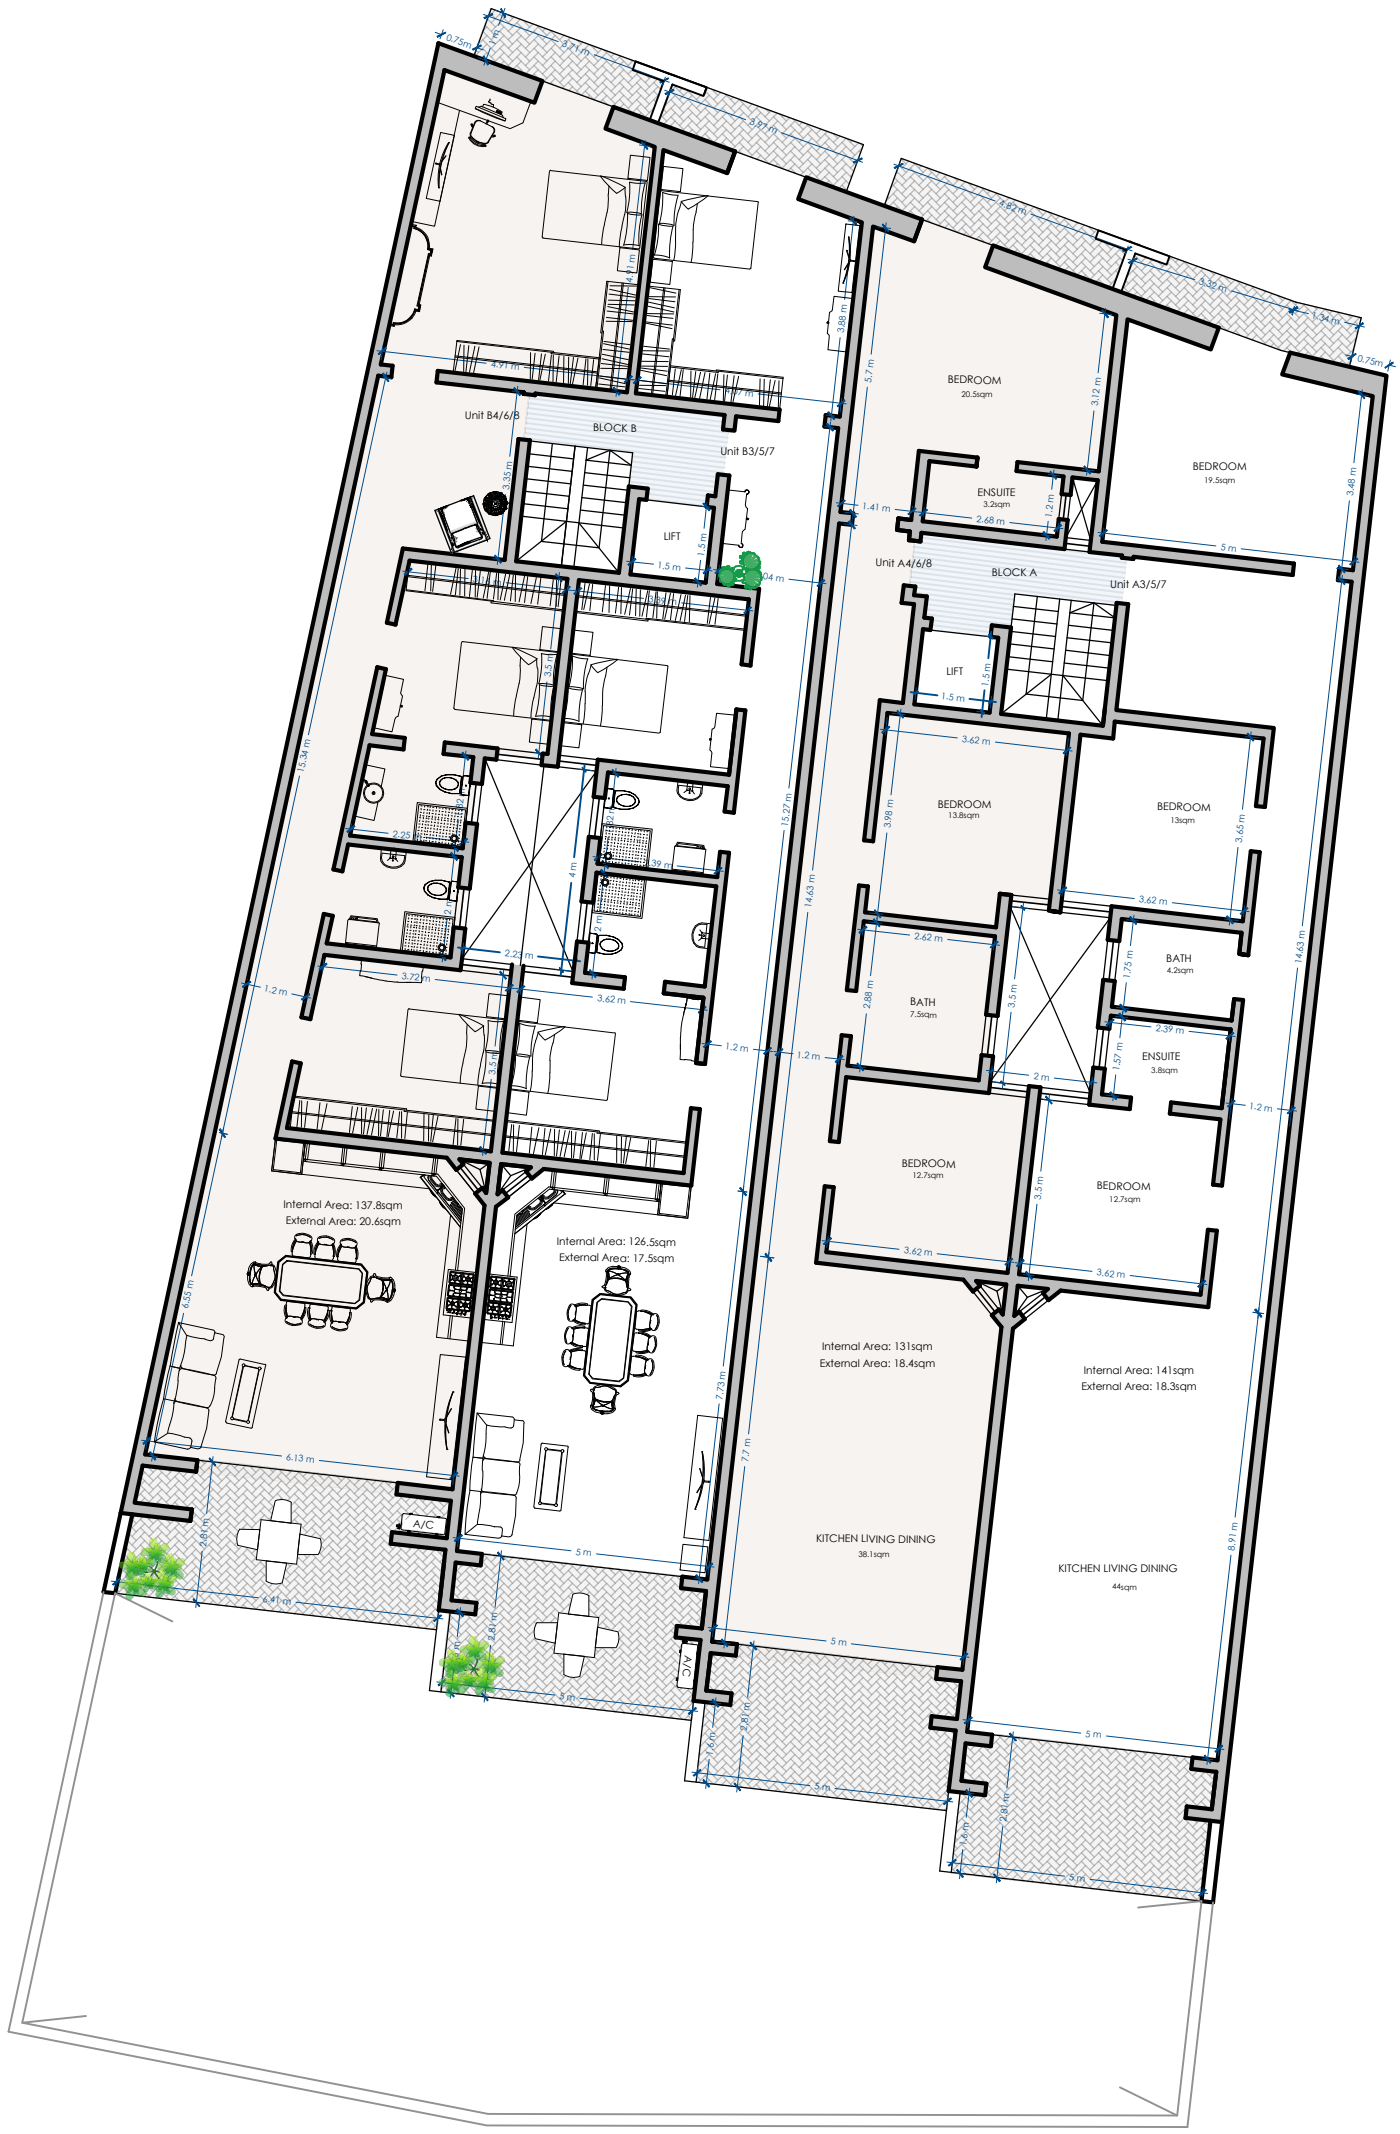

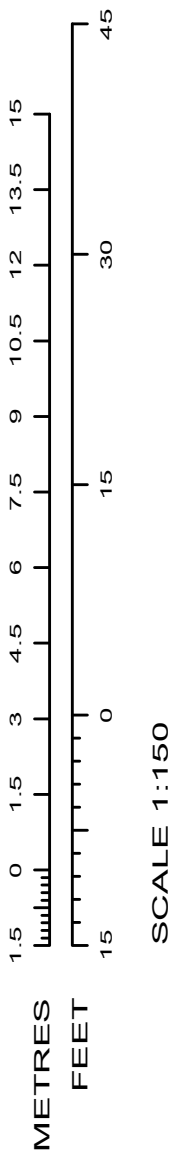

FIRST,SECOND & THIRD FLOOR

PROPOSED SCALE 1:150