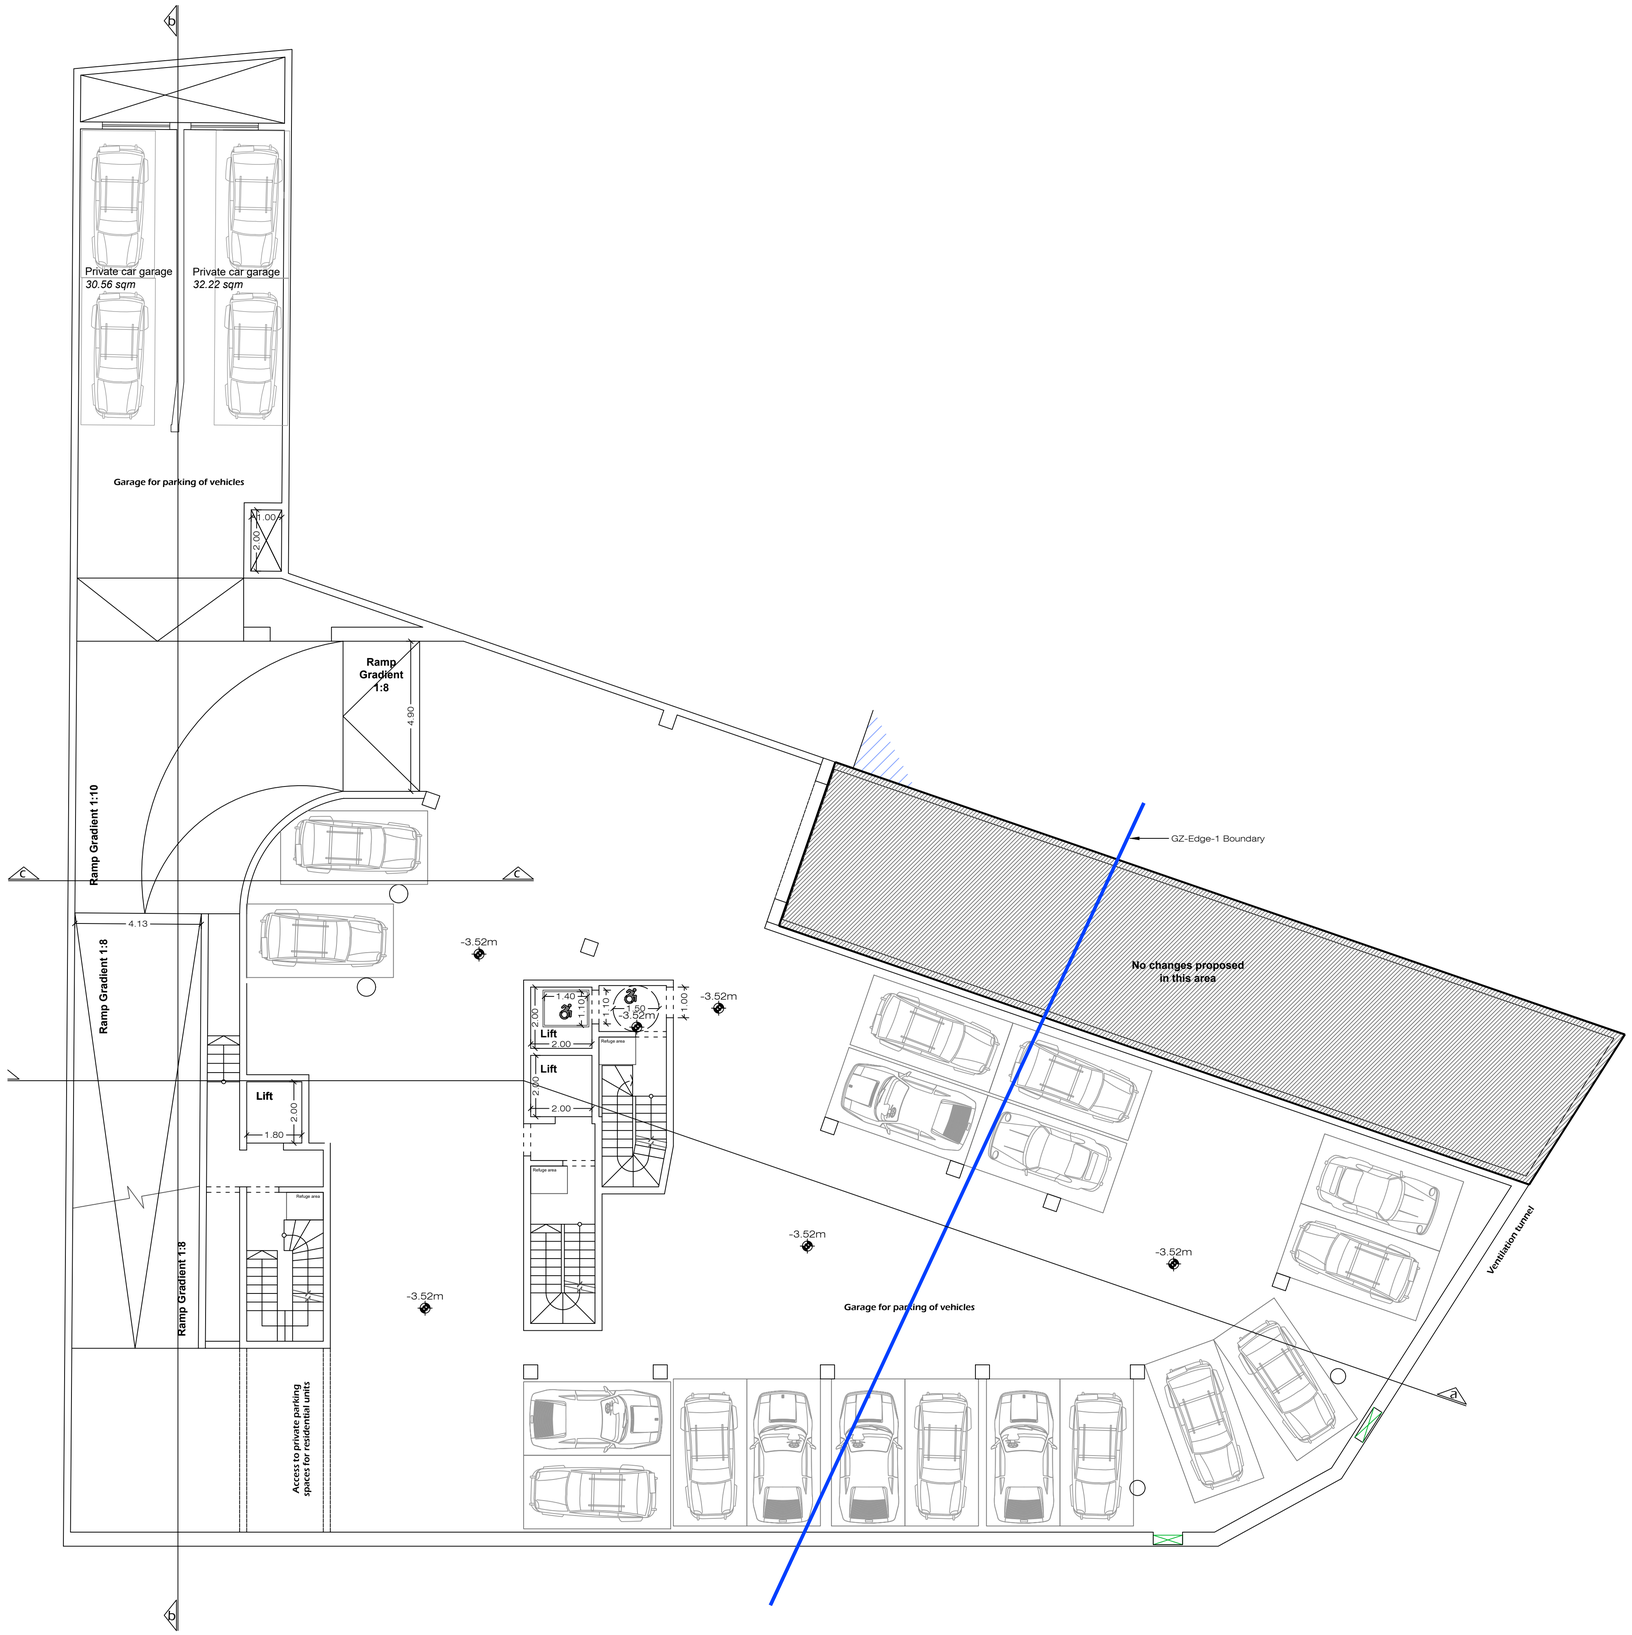

Basement level -1 Plan proposed (clean copy)

Scale 1:100