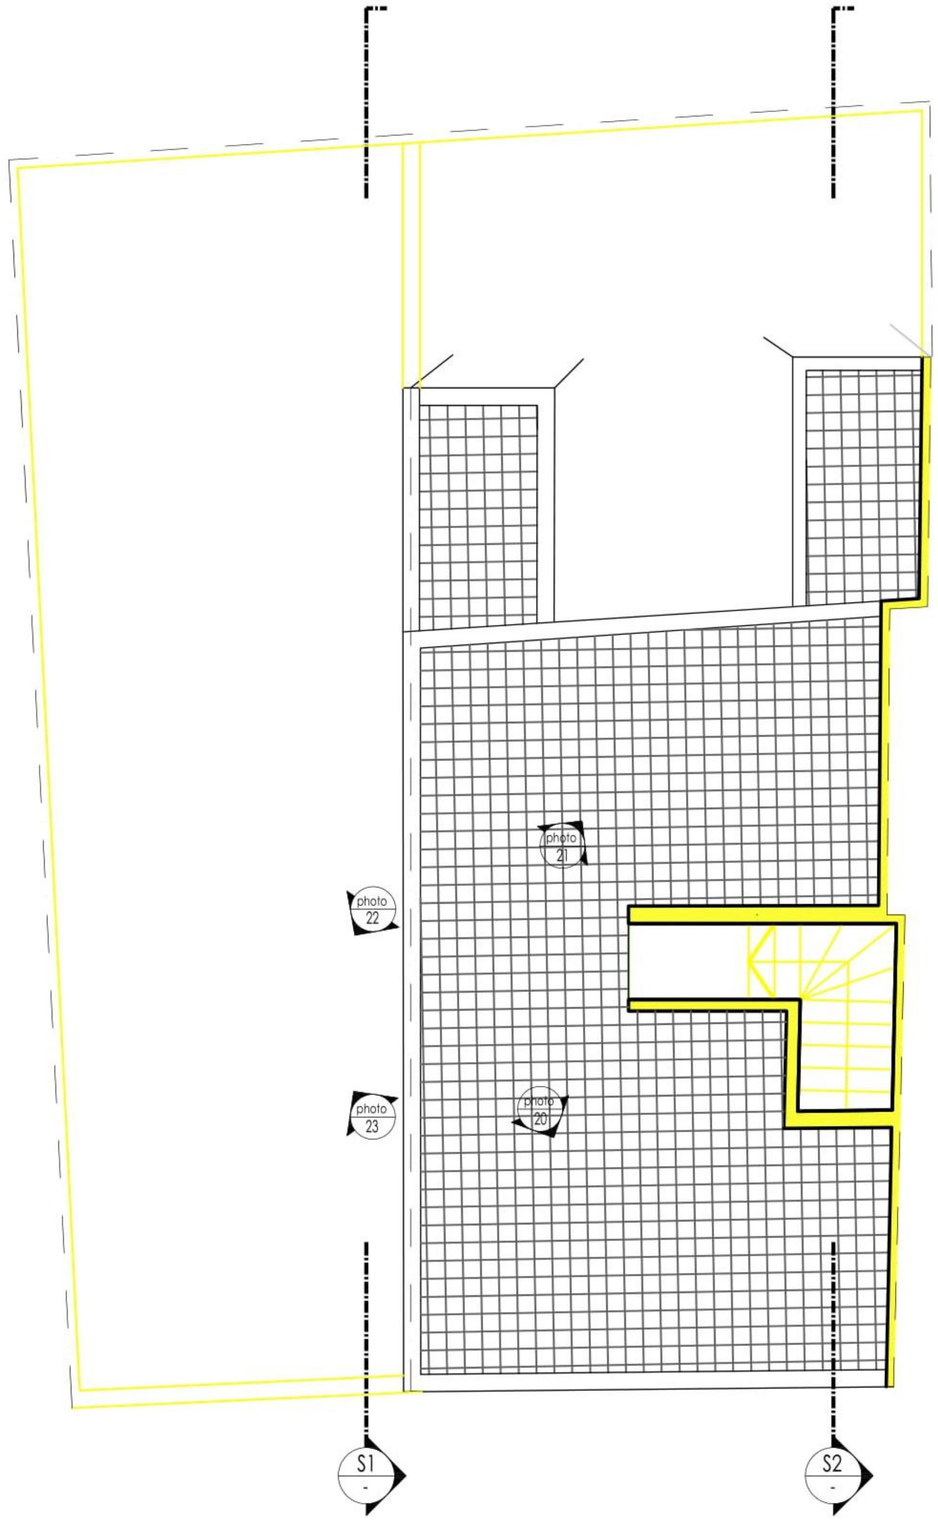

SECOND FLOOR AS EXISTING
Scale: 1:100

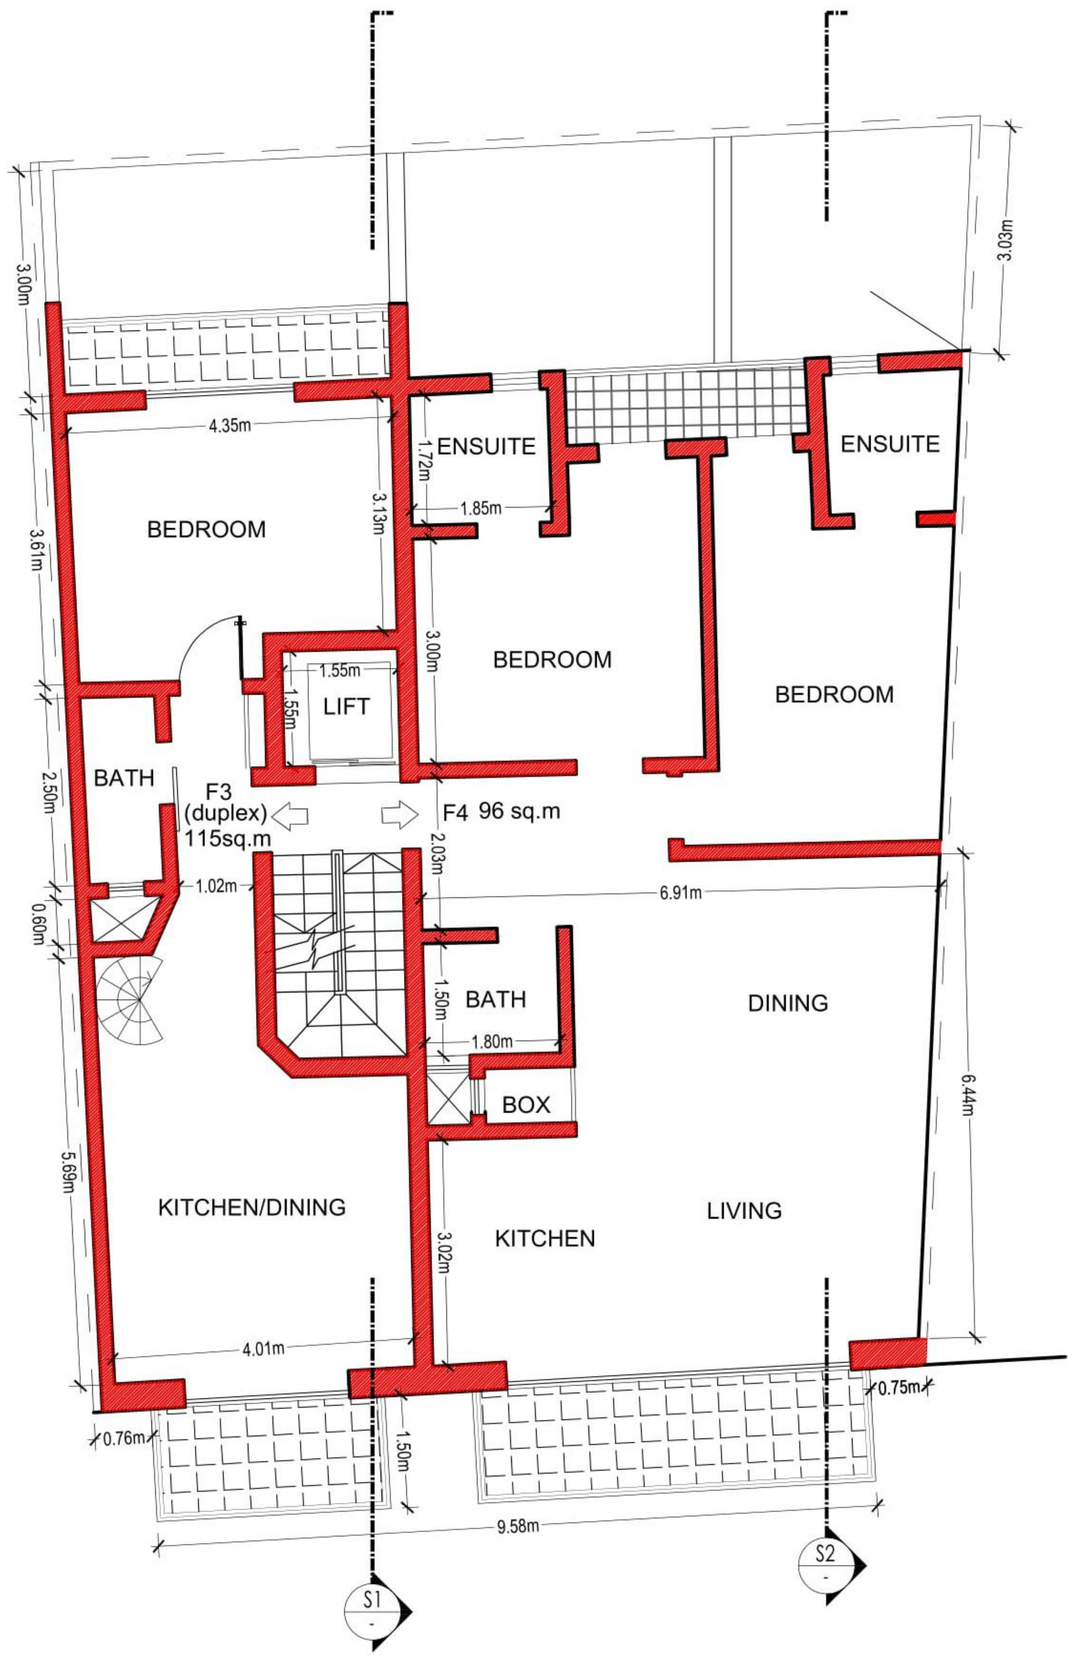

SECOND FLOOR AS PROPOSED
Scale: 1:100