MATERIAL LEGEN

1. CONCRETE BLOCKWORK RENDERED IN A WHITE COLO
2. WHITE PVC APERTURES
3. WHITE PVC GARAGE DOOR
4. GLASS RAILINGS
5. WHITE PVC RAILINGS

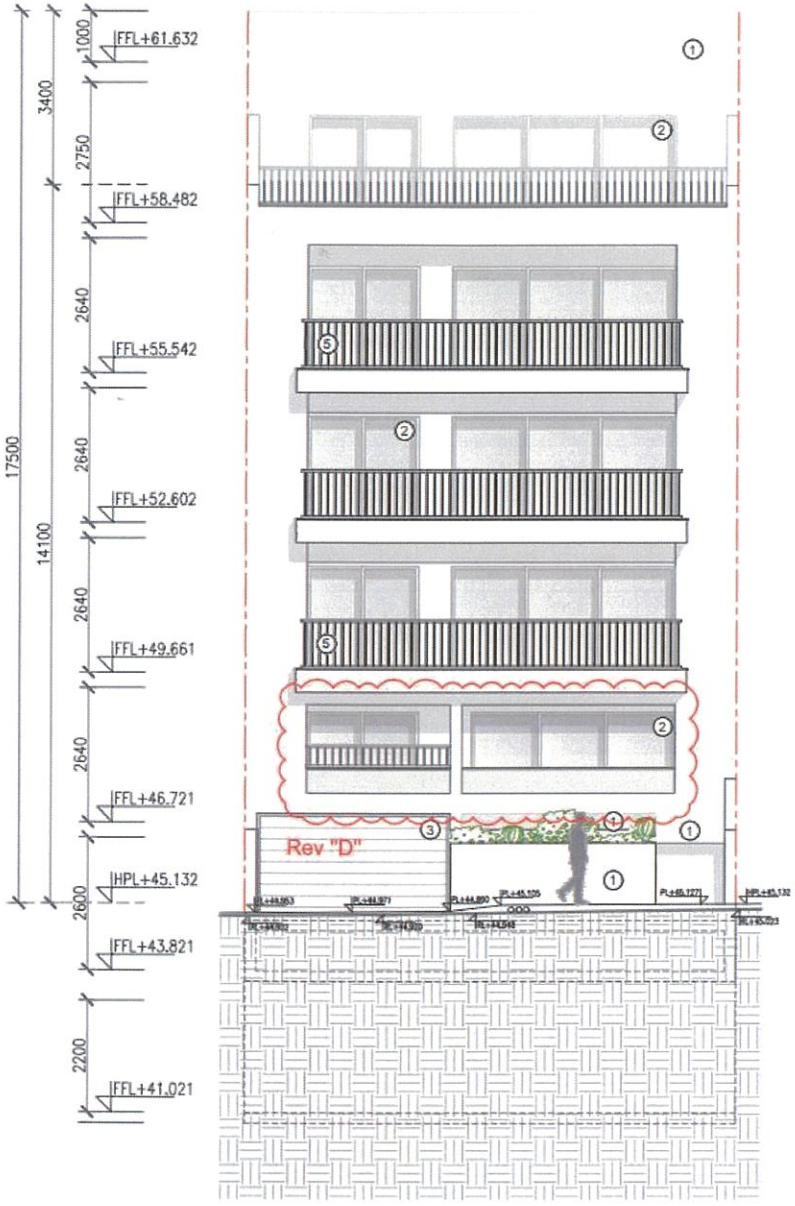

PROPOSED ELEVATION B
TRIQ IL-FERROVIJA L-QADIMA

Scale 1:100

FOR INFORMATION

SCALE 1:100

to be checked by the Contractor and are

be reported to the Architect immediately

Revisions		
Rev	Description	Date/Initials
A	Revision to the Lower Level of Elevation B	20.10.2025 / JZF
B	Revision to the Lower Level of Elevation B	23.10.2025 / JZF
C	Revision following Client's Request	29.10.2025 / JZF
D	Revision to the Lower Level of Elevation B	06.11.2025 / JZF

Project title	Balzan Apartment Blocks		Drawing title	Proposed Elevations A & B	
Drawing no	F3549-DR-A-04-001	Revision	D	Scale	1:100 @ A2
Drawn	JZF	Checked	AC	Date	03.10.2025