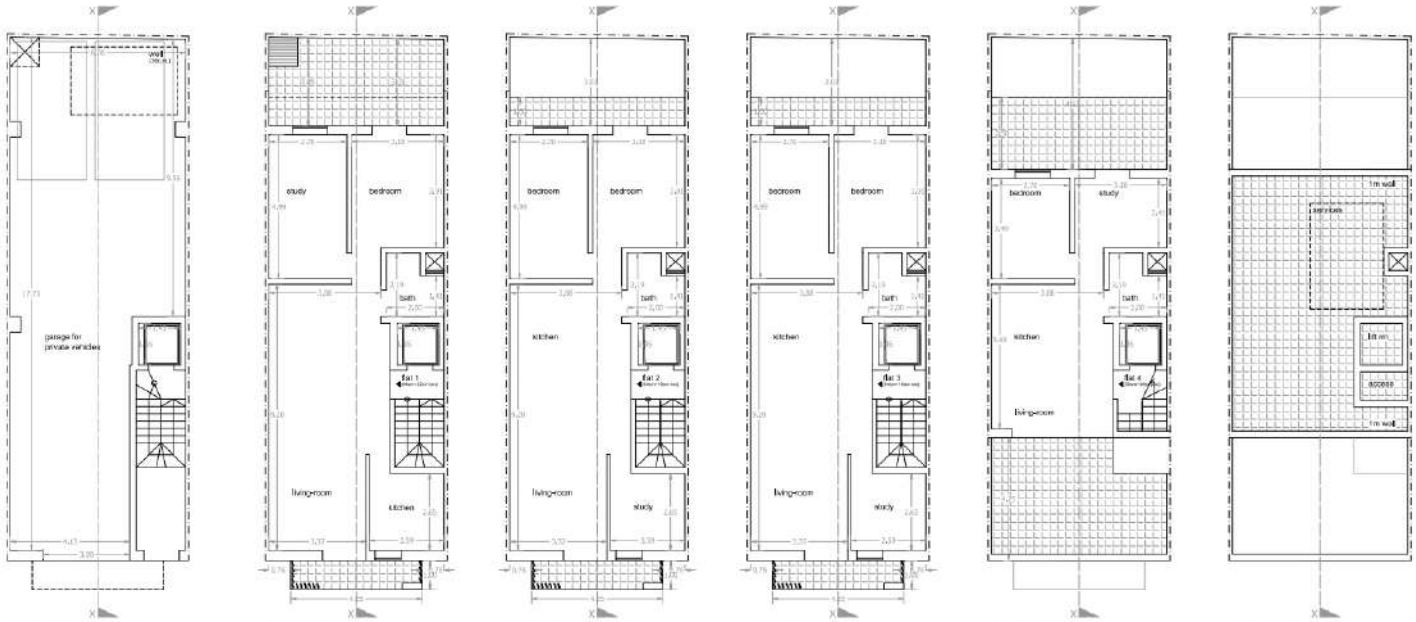

proposed ground floor

proposed first floor

proposed second floor

proposed third floor

proposed fourth floor

proposed roof plan

Scale 1:100