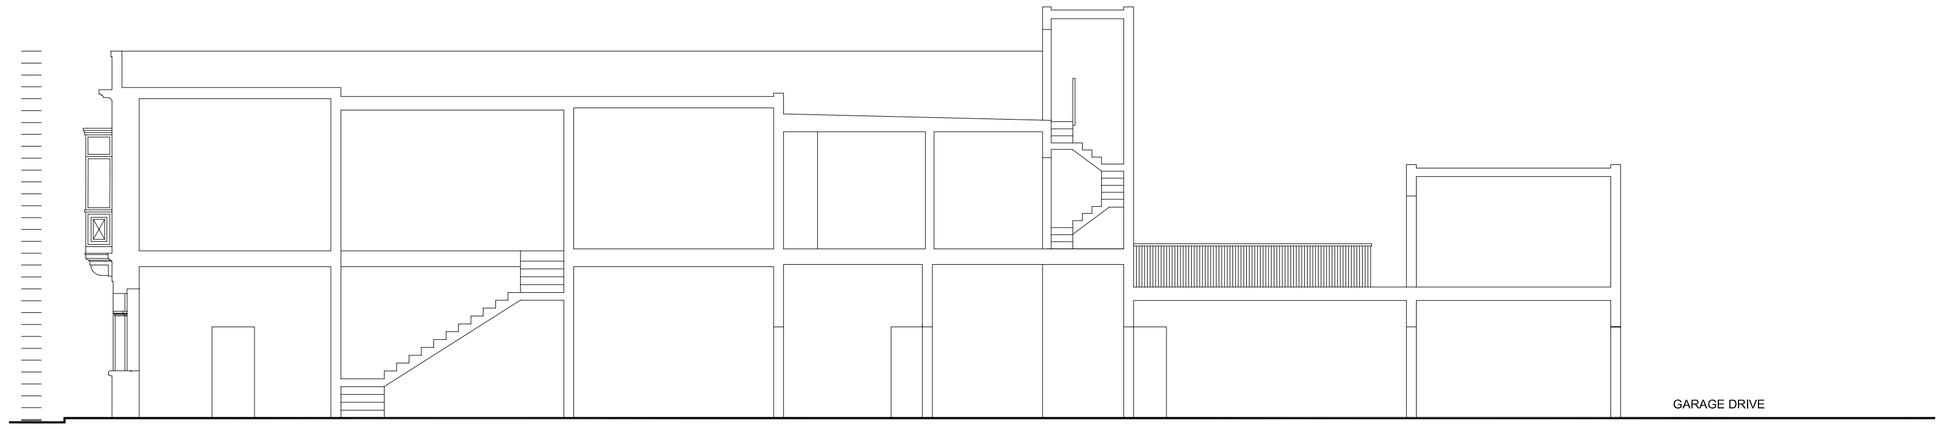

Approved / Existing Section AA

COVERED BY RG 412/25 SCALE 1:100

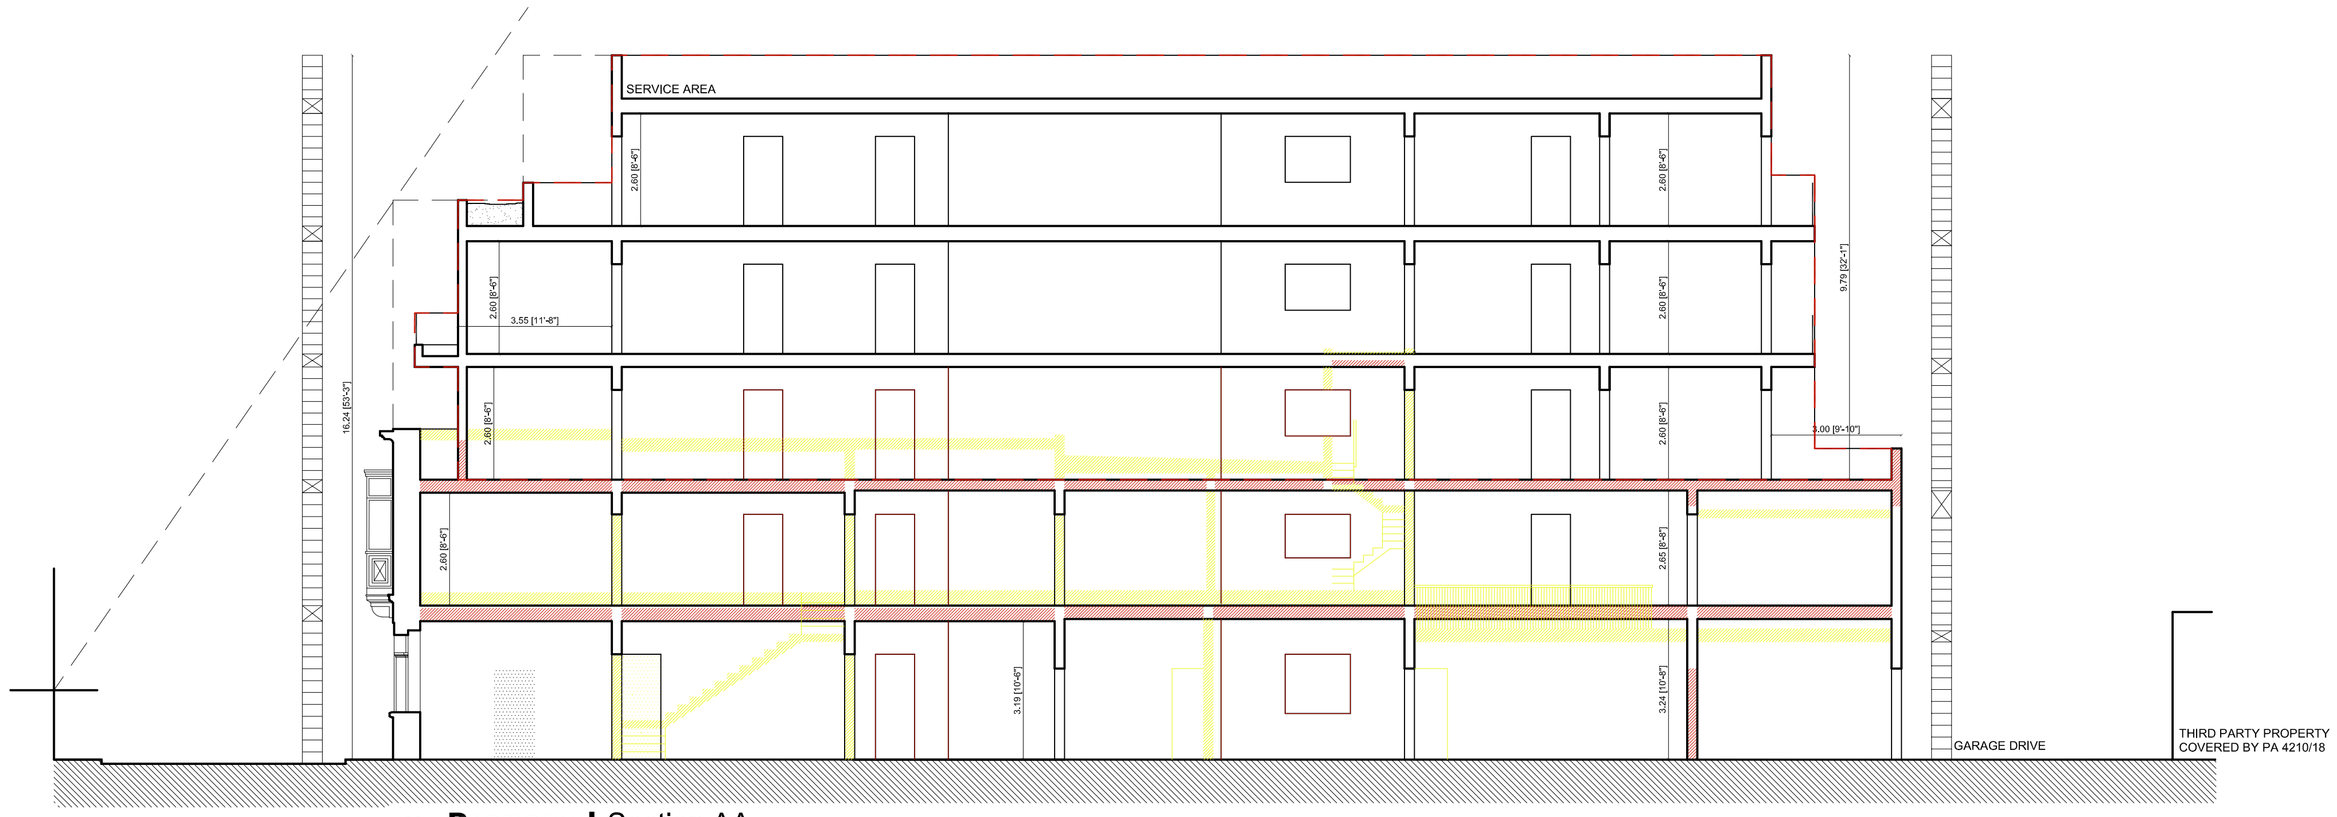

Proposed Section AA

SCALE 1:100

LINEAR SCALE 1:100 0 2 4 6 8 10

KEY PLAN

rev no	drawn	date	description

Kyle Vella B.E.&A.(Hons)
Architect and Civil Engineer
Mob: +356 99838280
Email: kyle.j.vella@gmail.com

Client

Mr David Borg

Project Title

Additions and alterations to existing terraced house. Work to include the construction of additional floors and construction of lift.

Drawing Title

Existing / Approved and Proposed Section

proj no.	dwg no.	rev
	003	00
scale 1:100	job no.	paper size A1

designed	
checked	K.V
drawn	D.A
date	28.10.2025