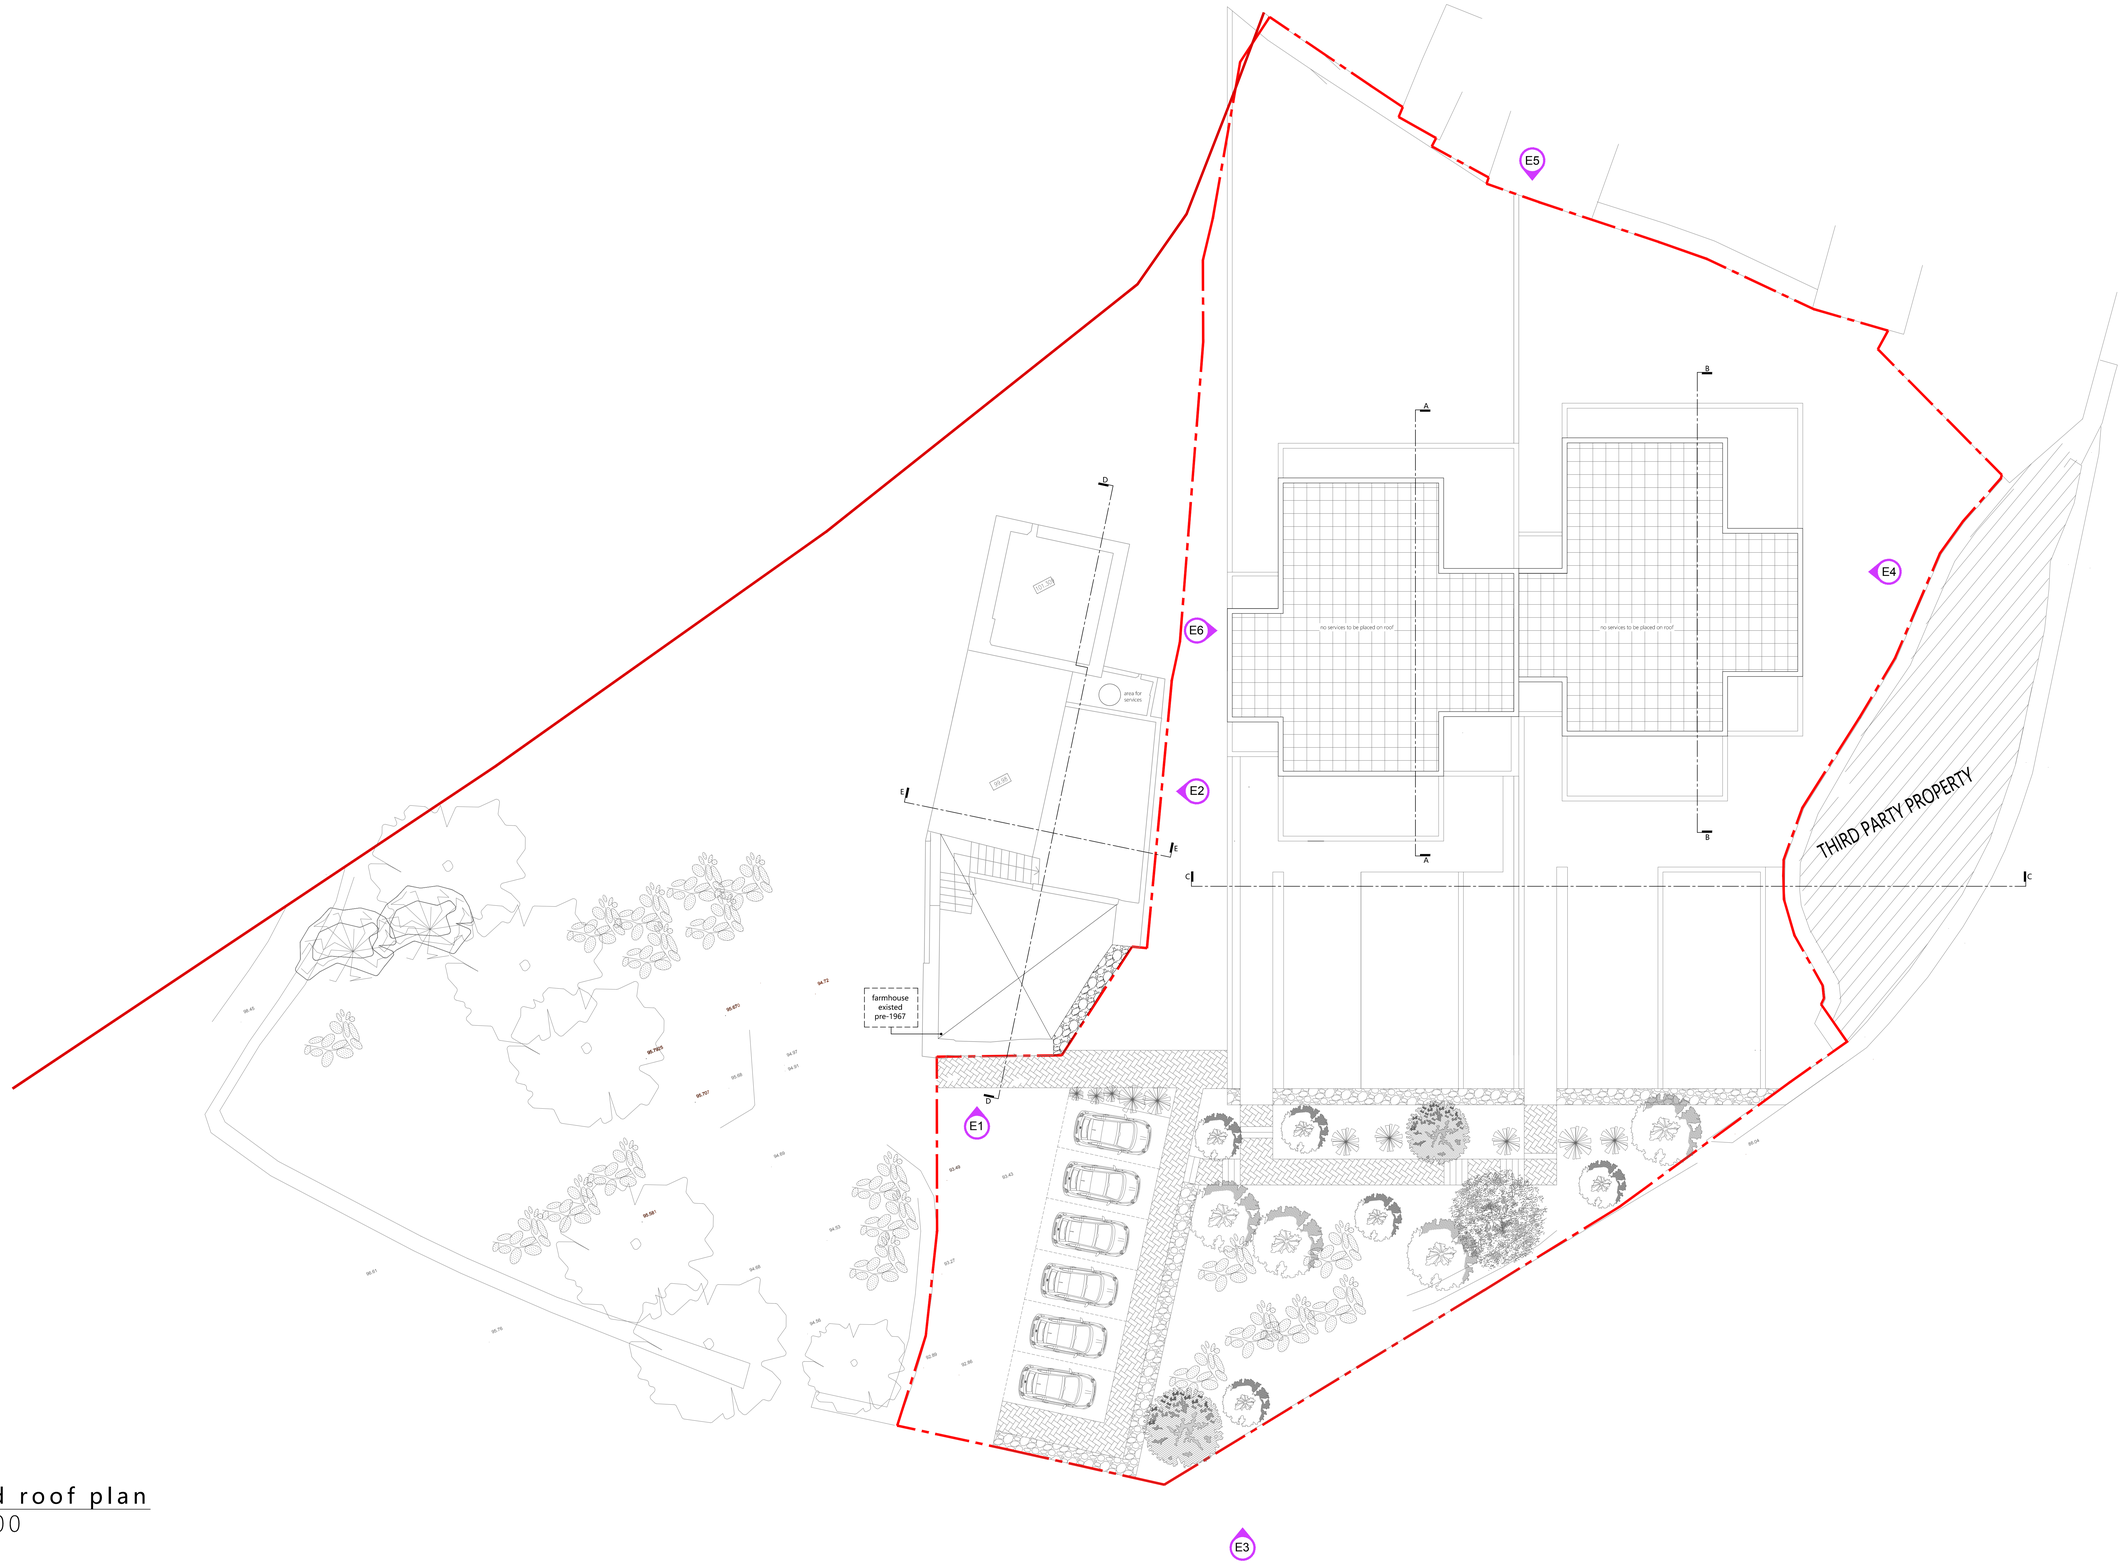

Proposed roof plan
Scale 1:100