Planning Commission – Within Development Scheme - Approved
4/7/22
This is an electronic stamp and does not require a signature.

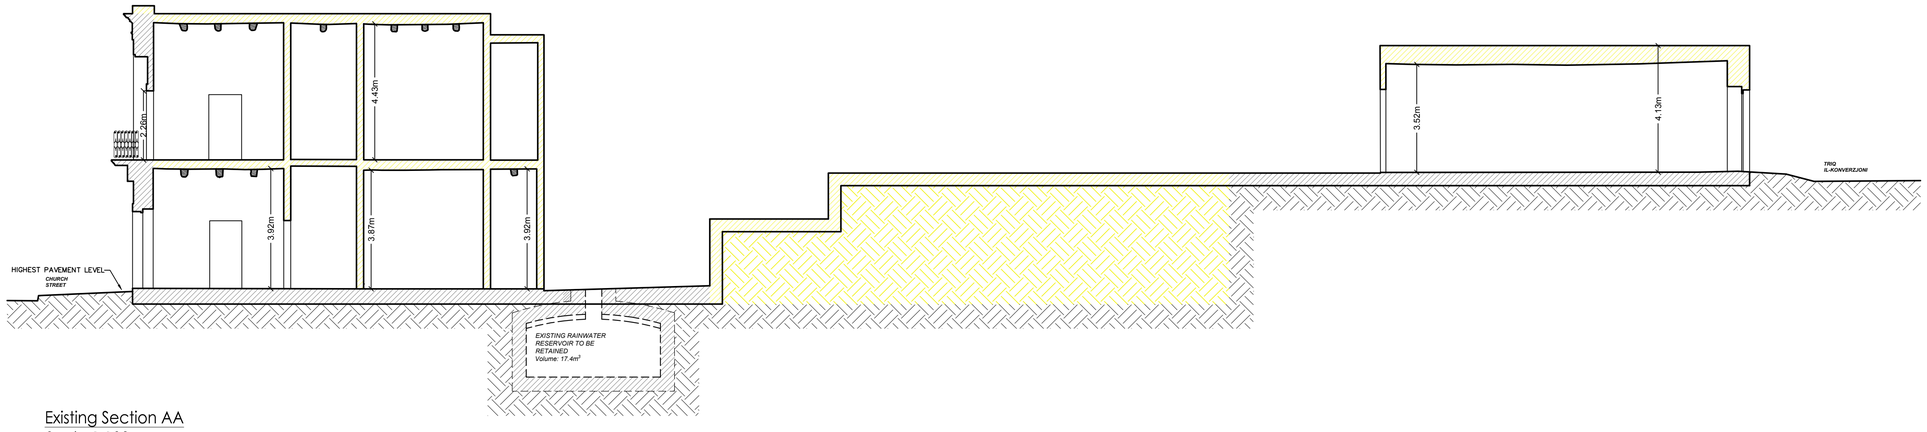

Existing Section AA
Scale 1:100

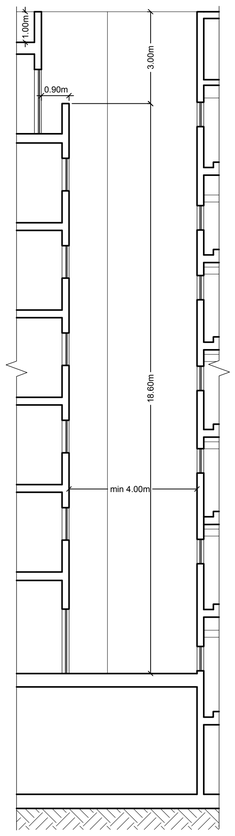

Proposed Section BB
Scale 1:100

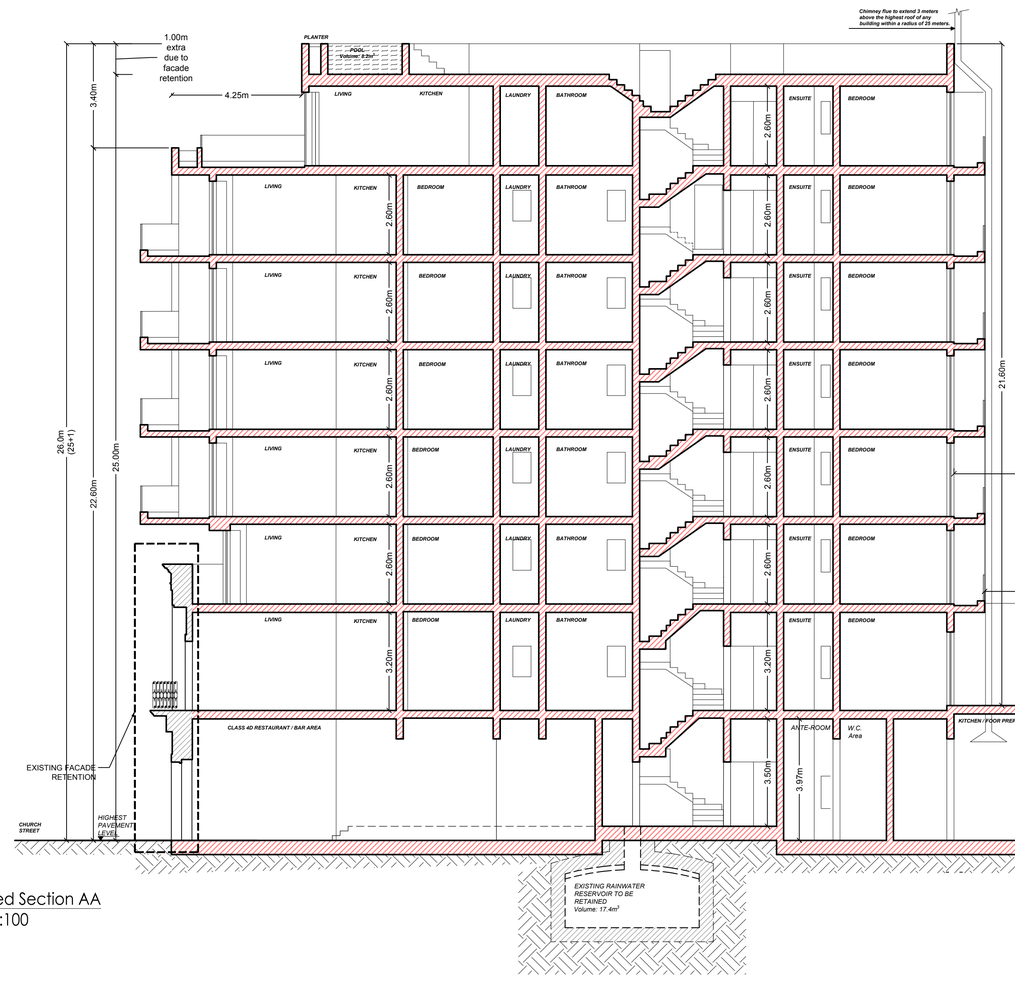

Proposed Section AA
Scale 1:100

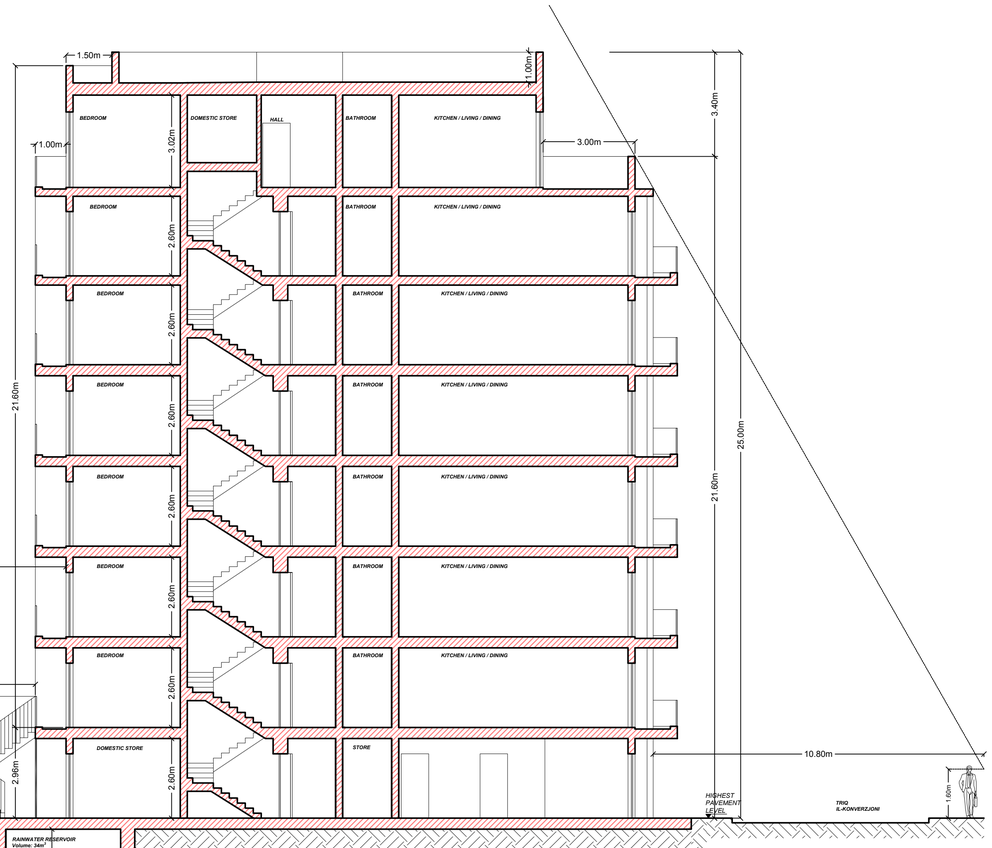

TO CONSTRUCT
TO DEMOLISH

1m 0.5 0 1 2 3 4 5 6 7 8 9 10m
Scale 1:100

BENCINI & ASSOCIATES
ARCHITECTS, CIVIL ENGINEERS AND DESIGN CONSULTANTS
DESIGN CENTER, LEVEL 1, TRIQ IT-TORRI C/W TRIQ IL-QATTUS, SWATAR, BKR4012
tel: +356 21255001 fax +356 21255002 arch@bencini.com www.ebencini.com

PROPOSED DEVELOPMENT	Stephen Delia 90/92 Church Street/11 Tirq il-Konverzjoni, St Paul's Bay
Job No.	5734/21/KB
Drawing Title	Existing and Proposed Section AA
Drawn by	CV
Checked by	KB
Date	1.04.2022
Scale	1:100
Drawing No.	DR_07
Revisions	REV 02 ..... 25/03/2022 REV 03 ..... 01/04/2022 REV 04 ..... 13.05.2022 REV 05 ..... 26.05.2022