**Proposed**
**Basement Level -2**
scale 1:100

**Proposed**
**Basement Level -1**
scale 1:100

0 1 2 3 4 5m

Garage 234 (Private Use)
Garage 233 (Private Use)
Garage 232 (Private Use)
Garage 231 (Private Use)
Garage 230 (Private Use)
Garage 229 (Private Use)
Garage 228 (Private Use)
Garage 227 (Private Use)
Garage 226 (Private Use)
26.83m
3.03m
5.53m
6.03m
6.58m
7.1m
7.63m
8.08m
8.48m
8.54m
Ramp 1:8
5.1m
Proposed
Basement Level -1
scale 1:100
Domestic Store DS- G
Parking Space 01
LIFT
4.8m
2.4m
5.1m
9.62m
6.5m
Garage 235 (Private Use)
2.75m
6.7m
Garage 236 (Private Use)
3.62m
2.4m
4.81m
W.I.W.
1.35m
AAD2
27 SQM
6.05m
1.8m
1.6m
1.02m
AAD3
3.66m
3.39m
En-suite
2.02m
Bedroom
3.28m
1m
2.5m
3.11m
Bath
3m
2.26m
Box
1.03m
2m
2.28m
4.51m
2.97m
En-suite
2.83m
0.55m
0.82m
3.46m
1.5m+
1.2m
Domestic room
5.17m
4m+
1.6m
LIFT
1.7m
1.1m
AAD2
Green View
5.29m
GVM1
141 SQM
K/D/L
3.38m
Domestic Store DS- H
1.49m
3.78m
1.1m
1.7m
1.4m
1.6m
Garage 238 (Private Use)
2.85m
5.15m
3.07m
Garage 237 (Private Use)
Garage 225 (Private Use)
5.19m
4.92m
5.55m
Garage 224 (Private Use)
2.97m
Garage 223 (Private Use)
5.33m
5.15m
GVM2
127 SQM
3.64m
AAD3
AAD2
35.7 SQM
3m
83.27
168 SQM
162 SQM
Domestic Store DS- I
Garage 220 (Private Use)
Garage 221 (Private Use)
Garage 222 (Private Use)
4.75m
4.92m
AAD3
3.4m
3.16m
3m
3.58m
Bedroom
3.1m
2.5m
5.18m
1.39m
En-Suite
2.26m
3.86m
4.48m
B
2.62m
2.26m
2.73m
Box
Bath
3.24m
3.41m
4m
1.4m
1.1m
4.52m
4.77m
Green Grove
GGM1
131 SQM
1.06m
9.74m
K/D/L
GGM2
138 SQM
11.05m
6.08m
4.7m
1m
1.86m
40.6 SQM
41.3 SQM
172 SQM
179 SQM
Proposed
Ground Floor Level
scale 1:100
0 1 2 3 4 5m

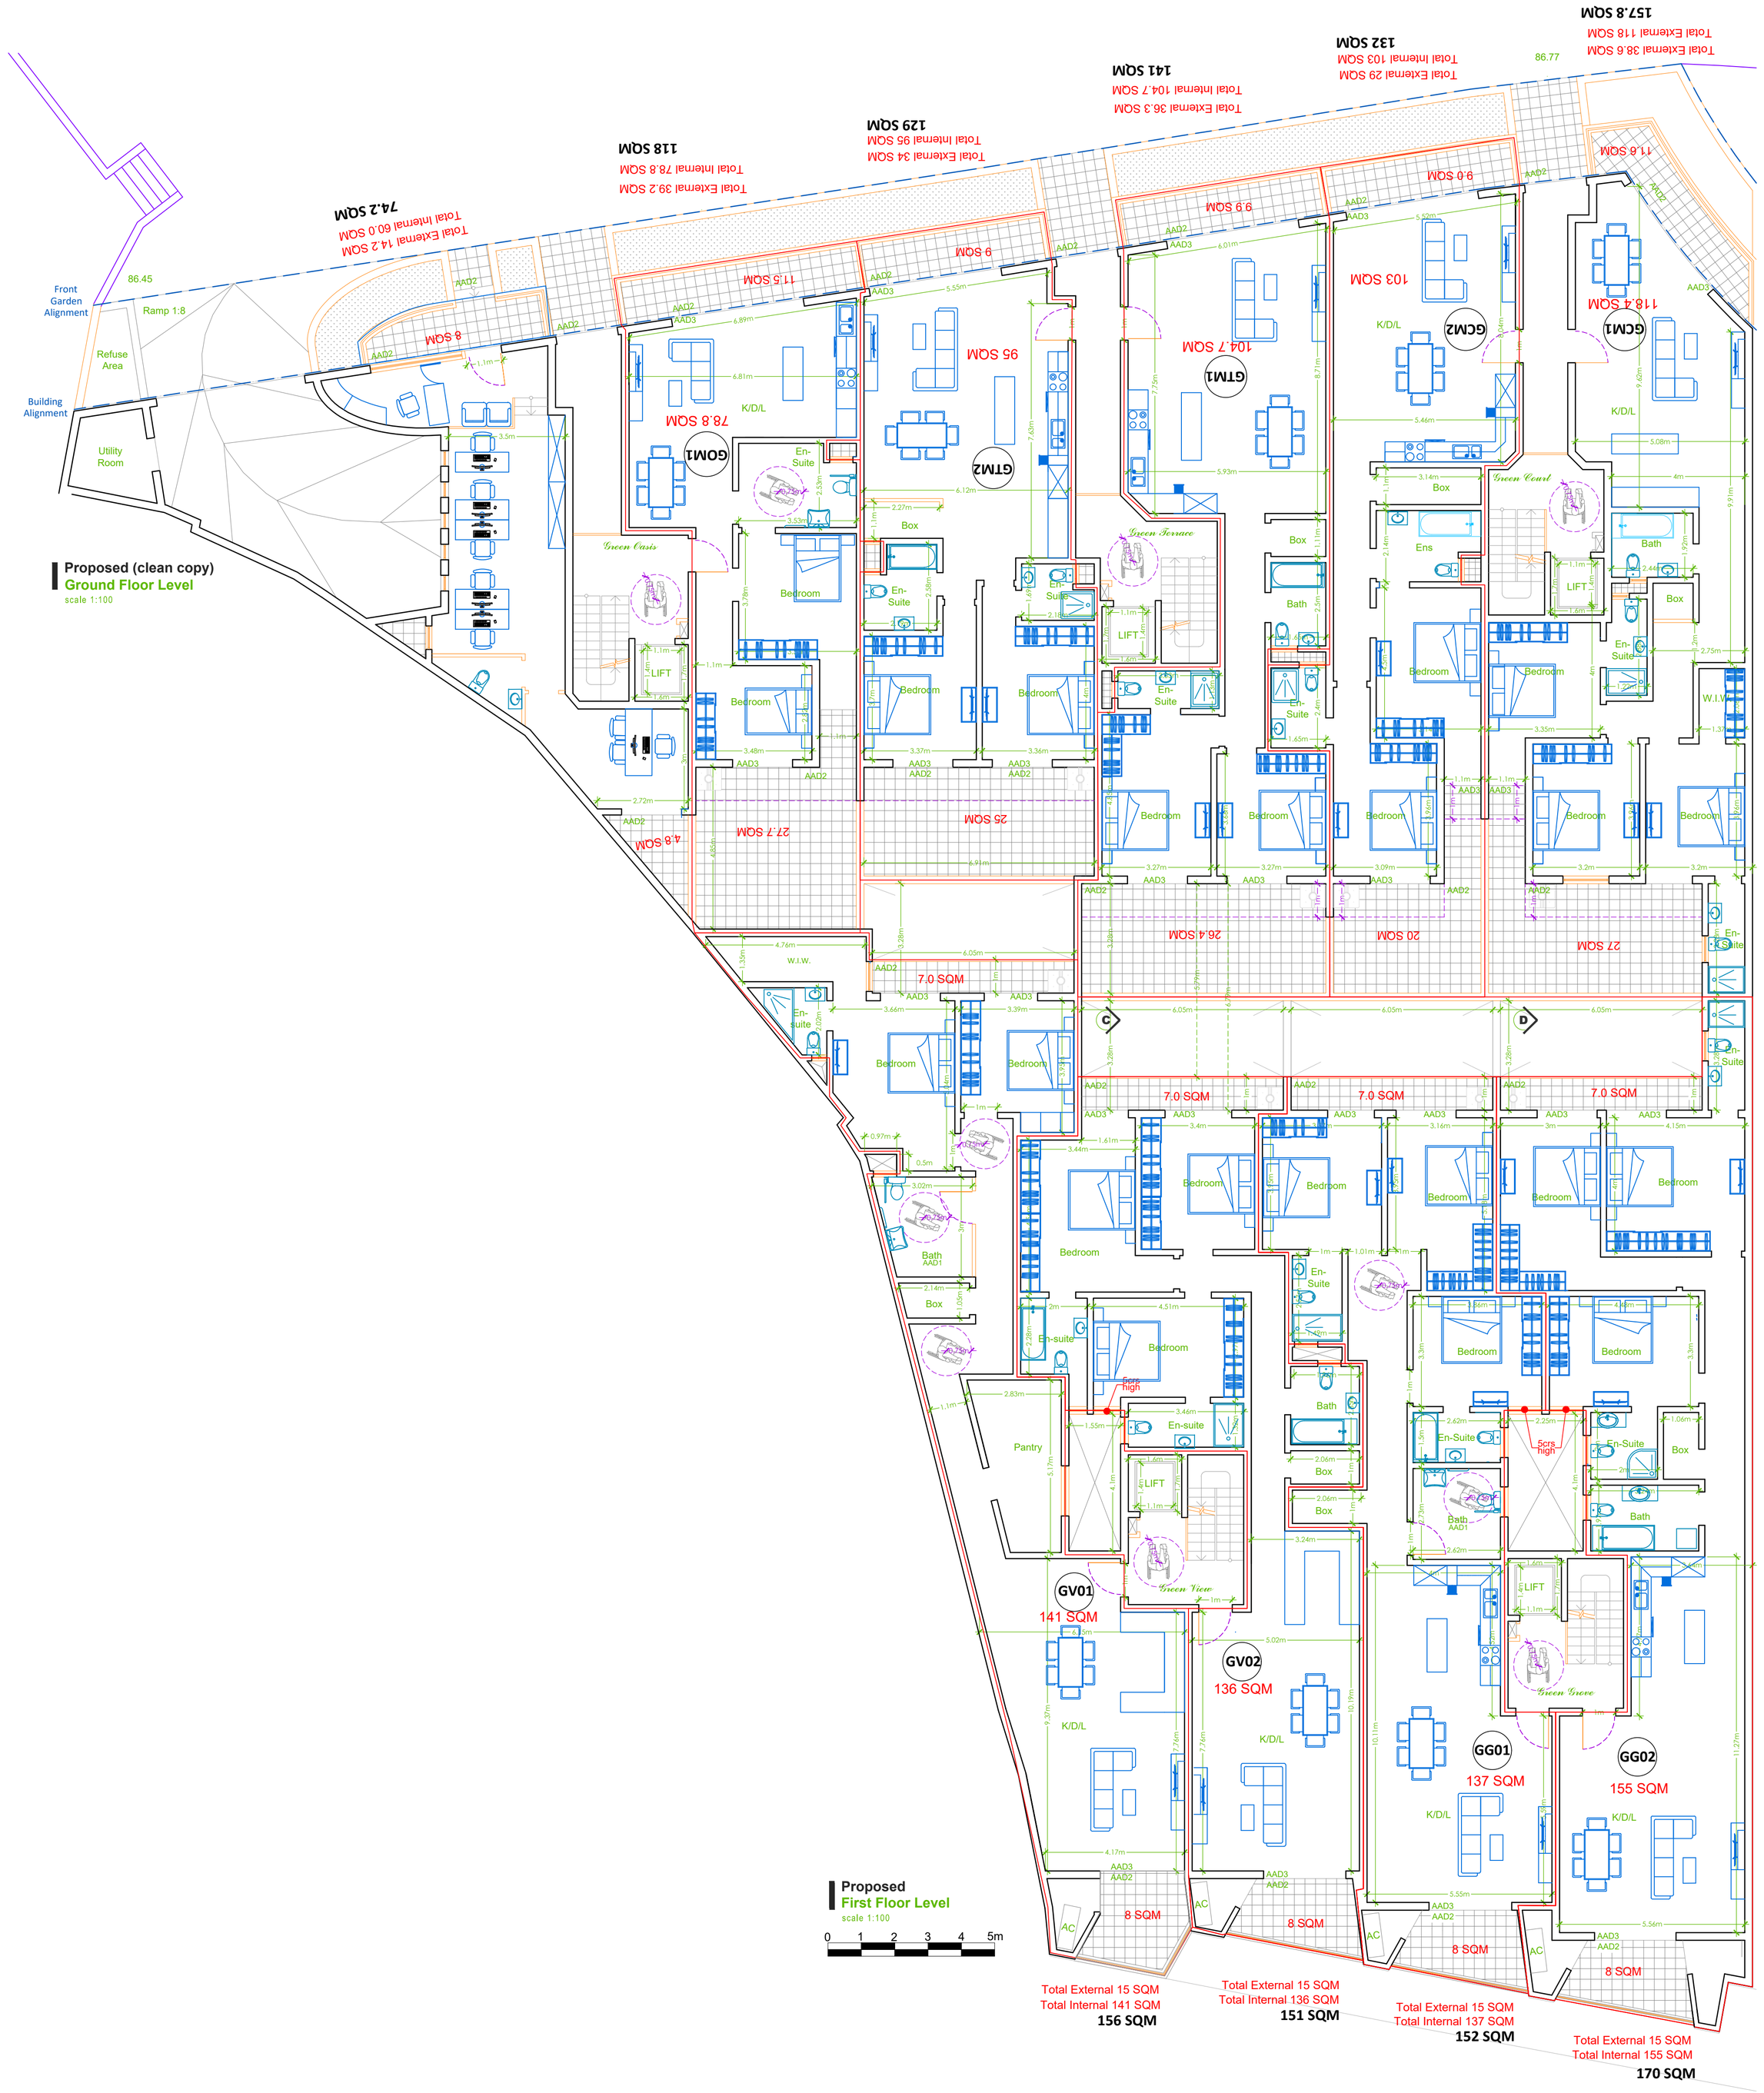
Front Garden Alignment
86.45
Ramp 1:8
Refuse Area
Building Alignment
Utility Room
8 SQM
74.2 SQM
Total External 14.2 SQM
Total Internal 60.0 SQM
11.5 SQM
9 SQM
118 SQM
Total External 39.2 SQM
Total Internal 78.8 SQM
129 SQM
Total External 34 SQM
Total Internal 95 SQM
9.9 SQM
141 SQM
Total External 36.3 SQM
Total Internal 104.7 SQM
9.0 SQM
132 SQM
Total External 29 SQM
Total Internal 103 SQM
86.77
11.6 SQM
157.8 SQM
Total External 38.6 SQM
Total External 118 SQM
Proposed (clean copy)
Ground Floor Level
scale 1:100
78.8 SQM
GOM1
95 SQM
GTM2
104.7 SQM
GTM1
103 SQM
GCM2
118.4 SQM
GCM1
K/D/L
En-Suite
Bedroom
Box
Bath
LIFT
W.I.W.
Ens
Green Oasis
Green Terrace
Green Court
27.7 SQM
4.8 SQM
25 SQM
26.4 SQM
20 SQM
27 SQM
7.0 SQM
Pantry
Green View
Green Grove
GV01
141 SQM
GV02
136 SQM
GG01
137 SQM
GG02
155 SQM
Proposed
First Floor Level
scale 1:100
0 1 2 3 4 5m
8 SQM
Total External 15 SQM
Total Internal 141 SQM
156 SQM
Total External 15 SQM
Total Internal 136 SQM
151 SQM
Total External 15 SQM
Total Internal 137 SQM
152 SQM
Total External 15 SQM
Total Internal 155 SQM
170 SQM

Proposed (clean copy)
First Floor Level
scale 1:100

Proposed (clean copy)
Second Floor Level
scale 1:100

0 1 2 3 4 5m

GF01 87 SQM
GF02 114.7 SQM
GF03 138.4 SQM
GF04 103 SQM
GF05 129 SQM
GF06 123 SQM
GF07 126 SQM
GF08 149.7 SQM

GC01 131 SQM
GC02 113 SQM
GT01 107 SQM
GT02 112 SQM

GV03 141 SQM
GV04 136 SQM
GG03 137 SQM
GG04 155 SQM

Total External 15 SQM
Total Internal 141 SQM
156 SQM

Total External 15 SQM
Total Internal 136 SQM
151 SQM

Total External 15 SQM
Total Internal 137 SQM
152 SQM

Total External 15 SQM
Total Internal 155 SQM
170 SQM

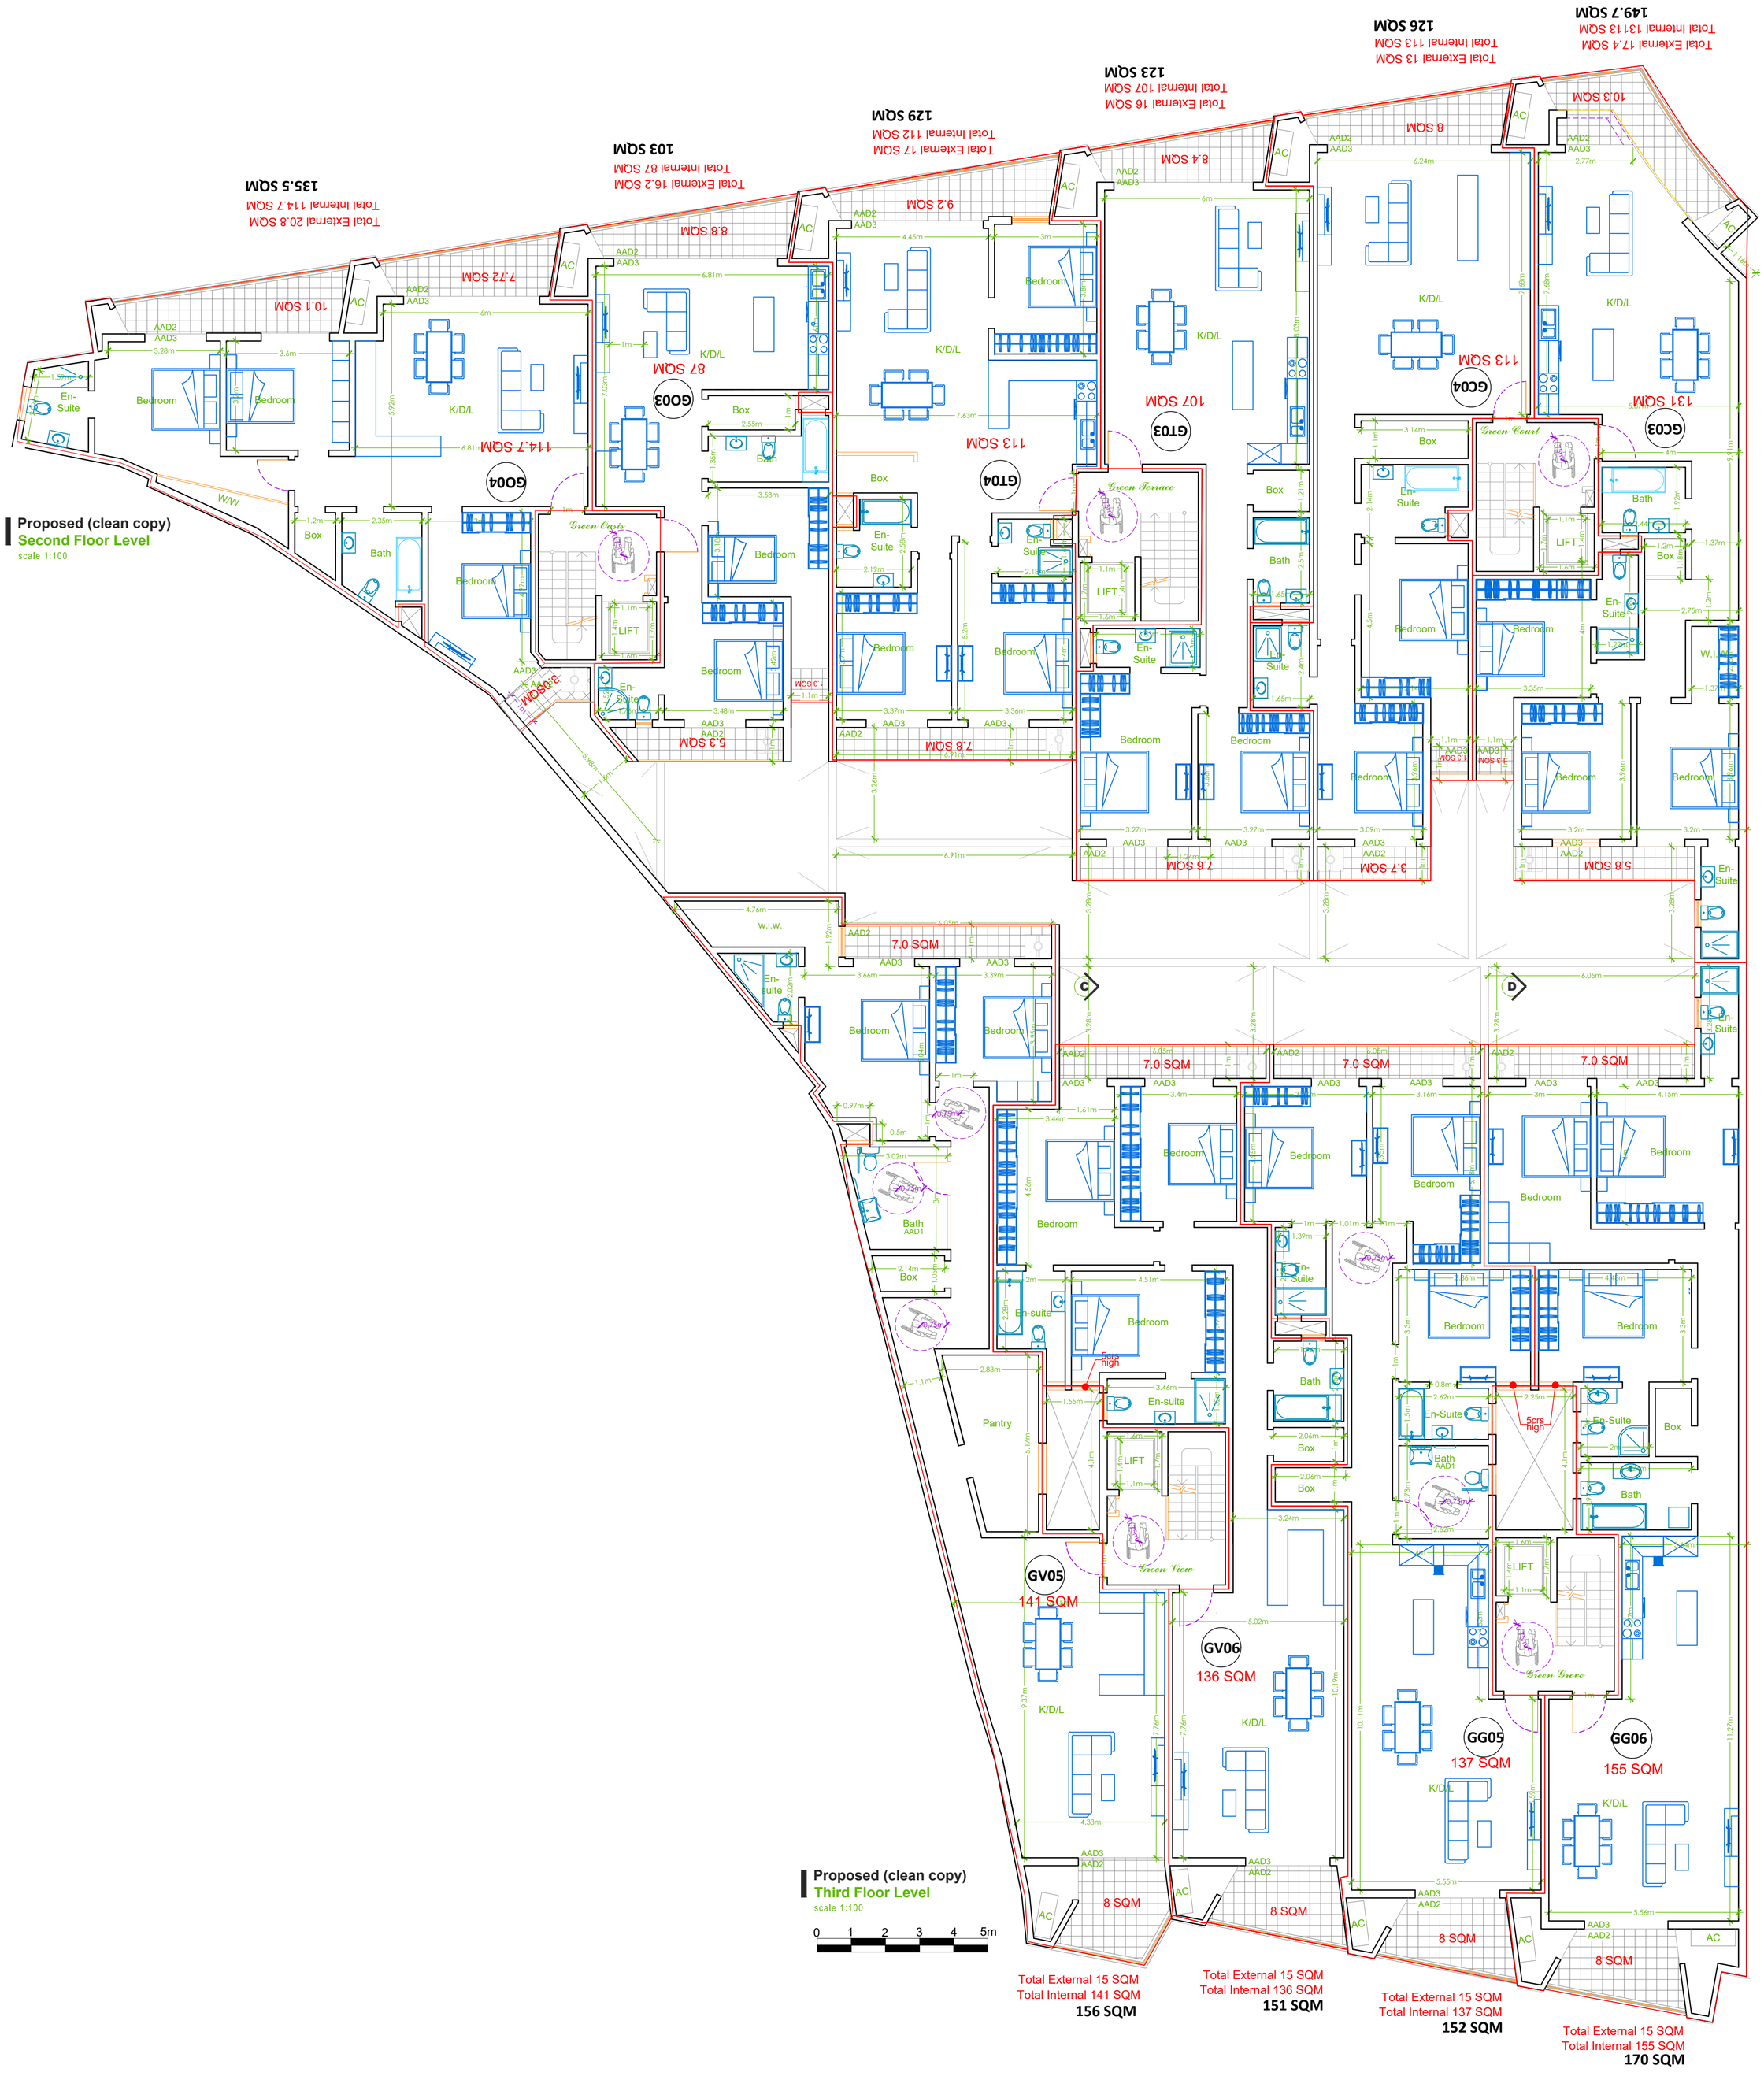
Proposed (clean copy)
Second Floor Level
scale 1:100
Proposed (clean copy)
Third Floor Level
scale 1:100
0 1 2 3 4 5m
GO04
114.7 SQM
Total External 20.8 SQM
Total Internal 114.7 SQM
135.5 SQM
10.1 SQM
7.72 SQM
GO03
87 SQM
Total External 16.2 SQM
Total Internal 87 SQM
103 SQM
8.8 SQM
GT04
113 SQM
Total External 17 SQM
Total Internal 112 SQM
129 SQM
9.2 SQM
GT03
107 SQM
Total External 16 SQM
Total Internal 107 SQM
123 SQM
8.4 SQM
GC04
113 SQM
Total External 13 SQM
Total Internal 113 SQM
126 SQM
8 SQM
GC03
131 SQM
Total External 17.4 SQM
Total Internal 131.13 SQM
149.7 SQM
10.3 SQM
GV05
141 SQM
GV06
136 SQM
GG05
137 SQM
GG06
155 SQM
Total External 15 SQM
Total Internal 141 SQM
156 SQM
Total External 15 SQM
Total Internal 136 SQM
151 SQM
Total External 15 SQM
Total Internal 137 SQM
152 SQM
Total External 15 SQM
Total Internal 155 SQM
170 SQM
Bedroom
Bath
Box
En-Suite
K/D/L
LIFT
AC
W/W
W.I.W.
Pantry
Green Oasis
Green Terrace
Green View
Green Grove
Green Court
AAD1
AAD2
AAD3
7.0 SQM
8 SQM
5.3 SQM
7.8 SQM
7.6 SQM
3.7 SQM
5.8 SQM

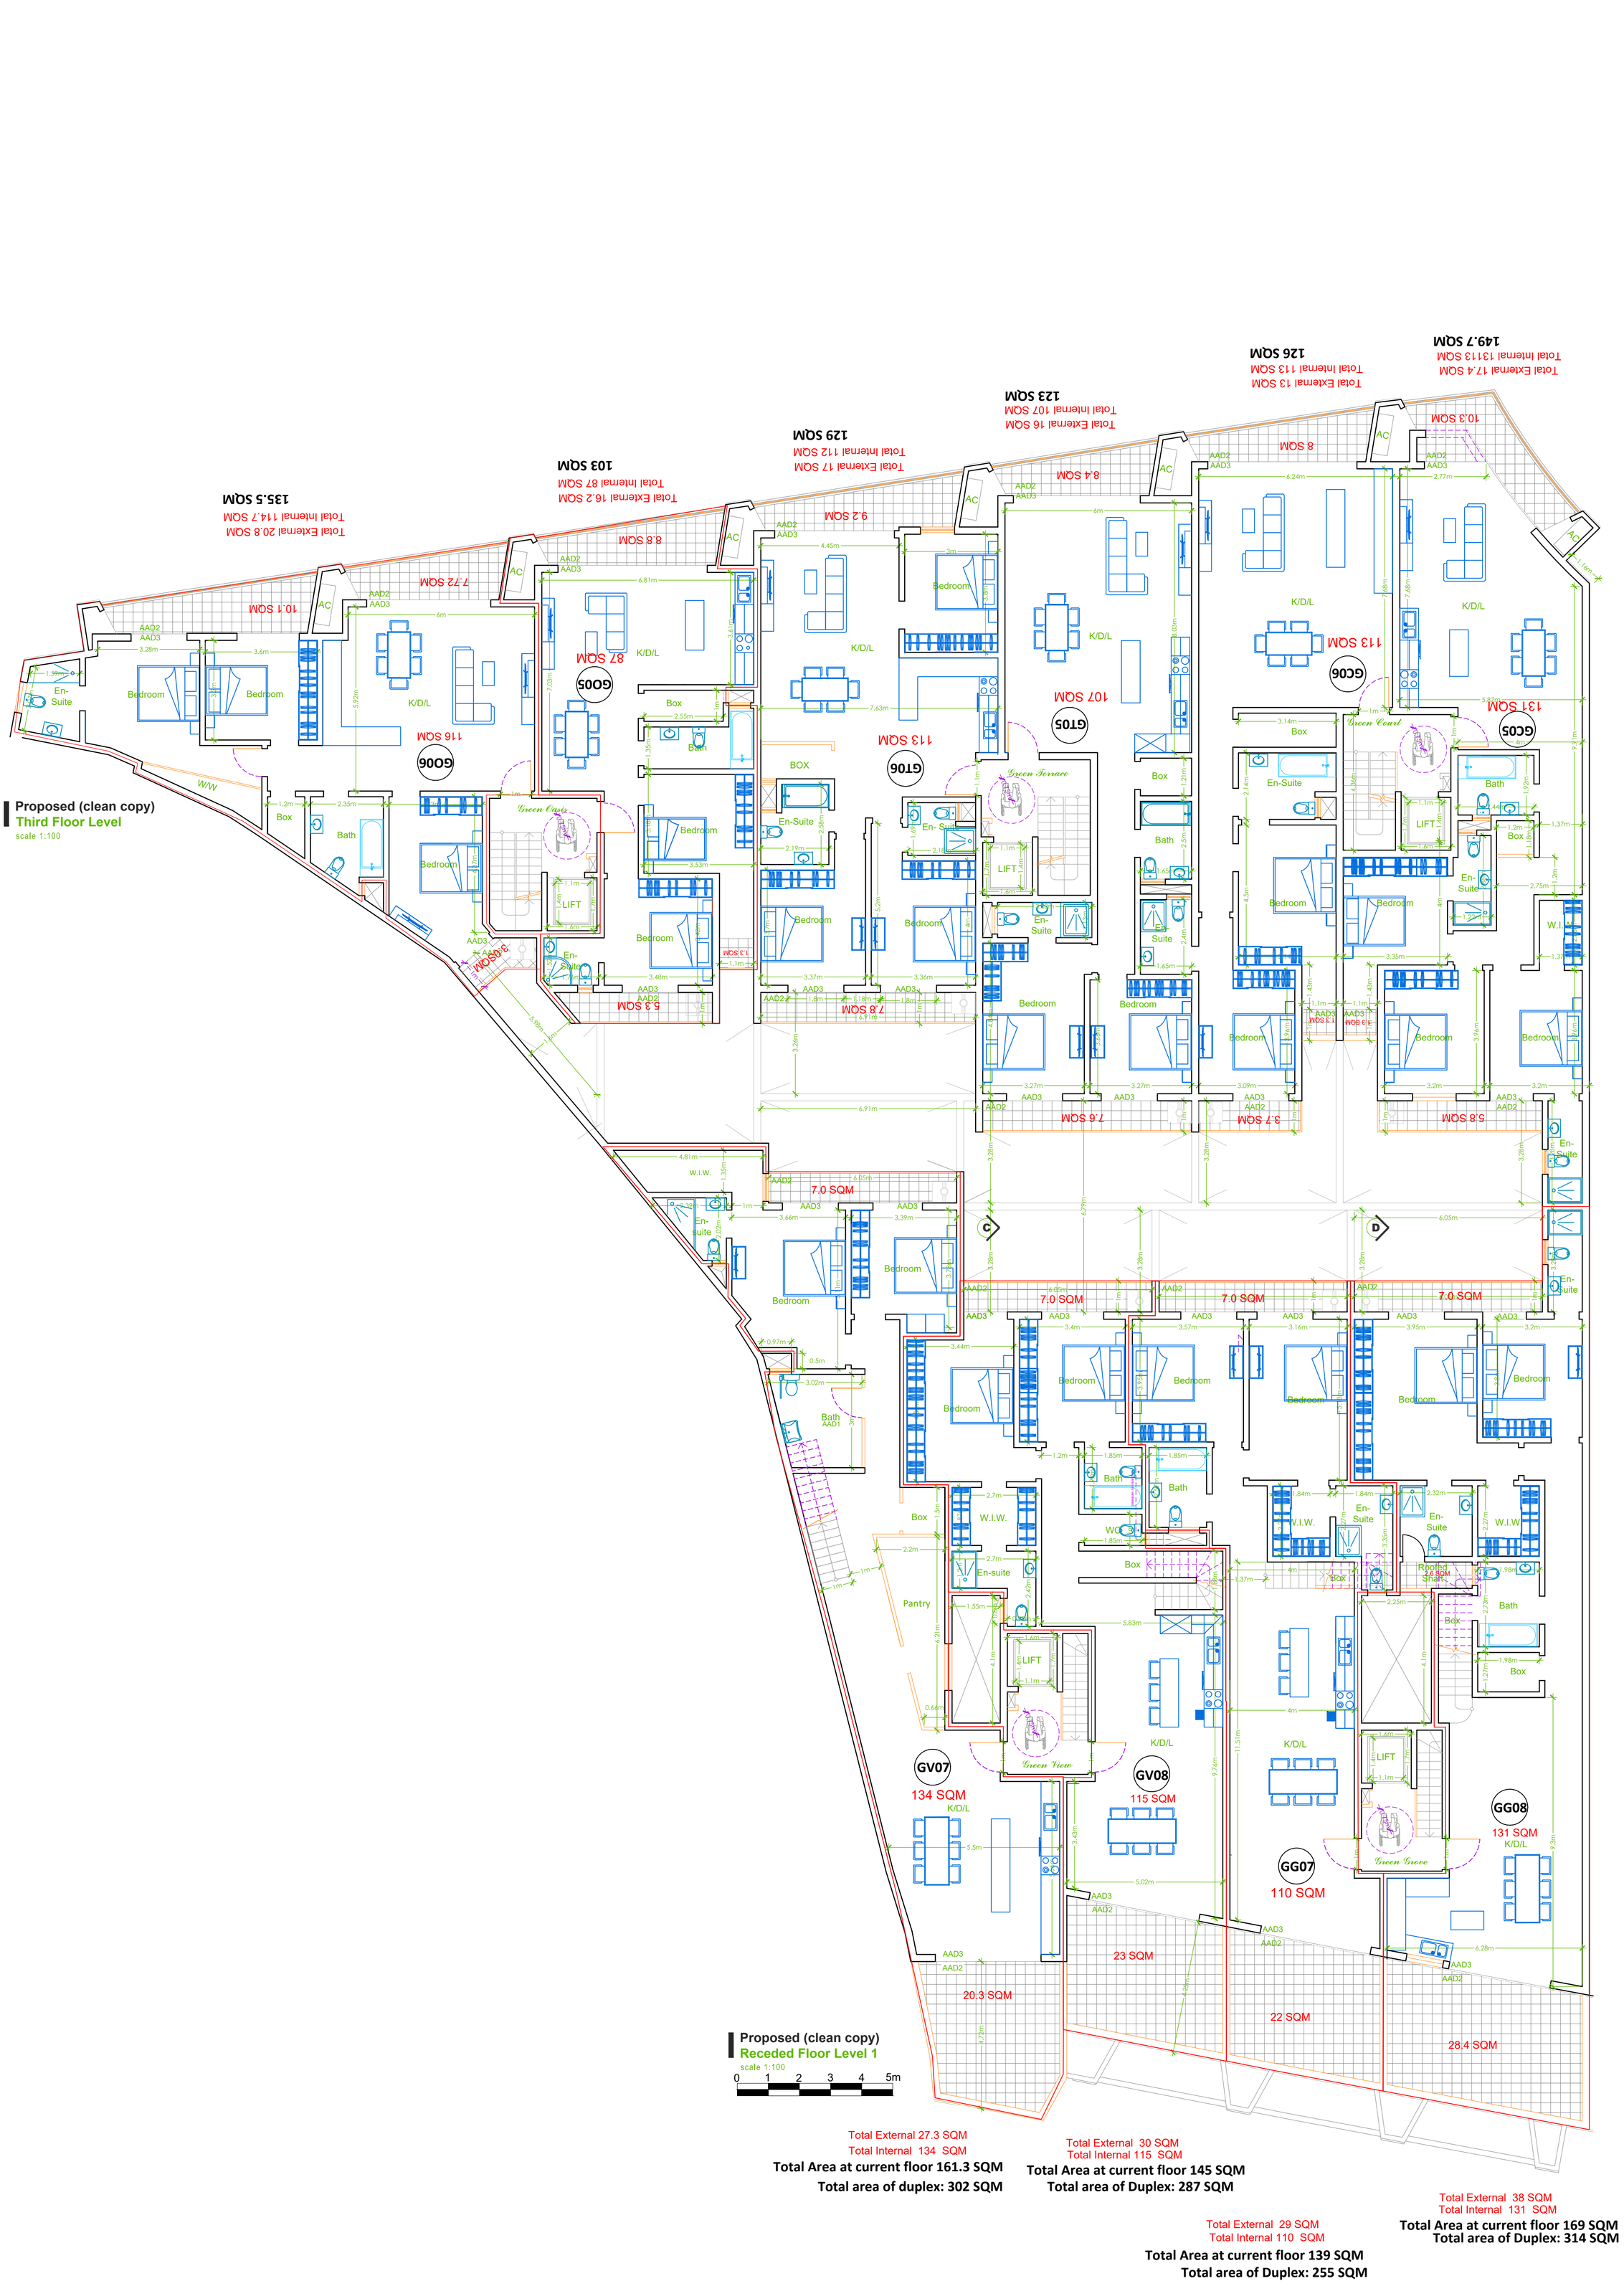
Proposed (clean copy)
Third Floor Level
scale 1:100
Proposed (clean copy)
Receded Floor Level 1
scale 1:100
0 1 2 3 4 5m
GV07
134 SQM
GV08
115 SQM
GG07
110 SQM
GG08
131 SQM
GG06
116 SQM
GG05
87 SQM
GT06
113 SQM
GT05
107 SQM
GC06
113 SQM
GC05
131 SQM
Green Oasis
Green Terrace
Green View
Green Court
Green Grove
Bedroom
En-Suite
K/D/L
Box
Bath
LIFT
W.I.W.
Pantry
Roofed Shaft
7.0 SQM
20.3 SQM
23 SQM
22 SQM
28.4 SQM
Total External 27.3 SQM
Total Internal 134 SQM
Total Area at current floor 161.3 SQM
Total area of duplex: 302 SQM
Total External 30 SQM
Total Internal 115 SQM
Total Area at current floor 145 SQM
Total area of Duplex: 287 SQM
Total External 29 SQM
Total Internal 110 SQM
Total Area at current floor 139 SQM
Total area of Duplex: 255 SQM
Total External 38 SQM
Total Internal 131 SQM
Total Area at current floor 169 SQM
Total area of Duplex: 314 SQM

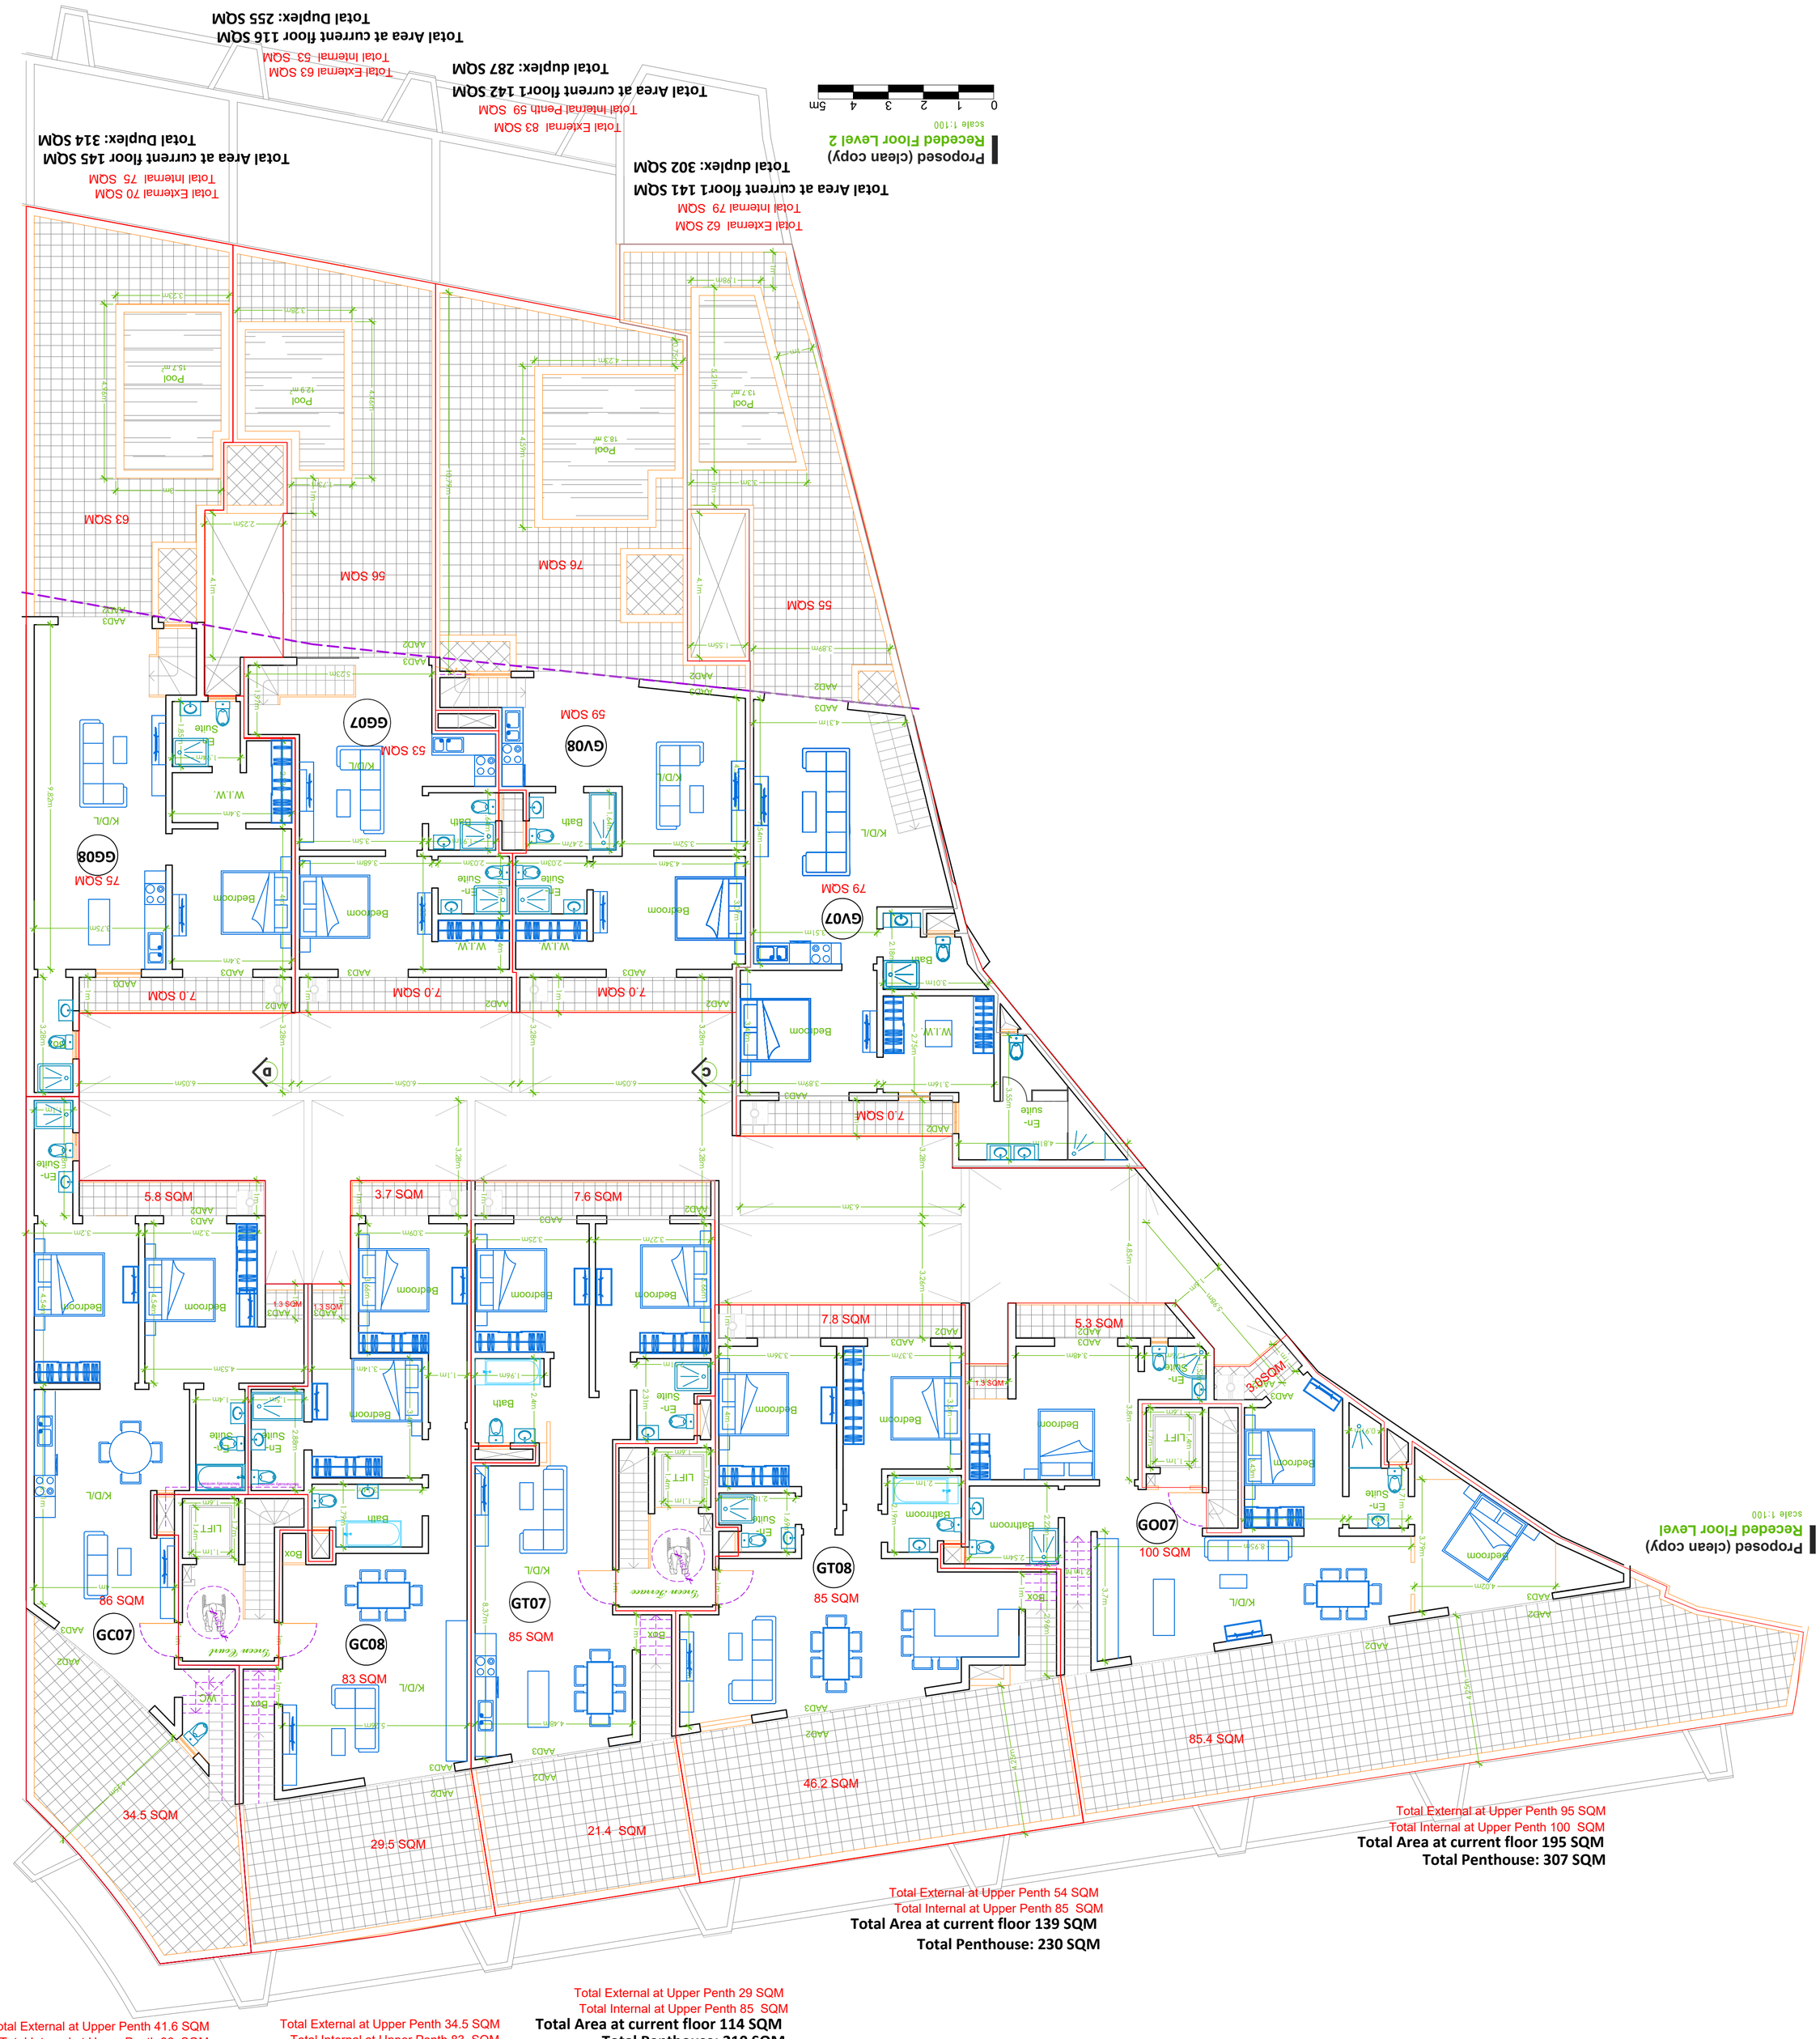
Proposed (clean copy)
Receded Floor Level 2
scale 1:100
0 1 2 3 4 5m
Total Area at current floor 116 SQM
Total Duplex: 255 SQM
Total External 63 SQM
Total Internal 53 SQM
Total Area at current floor1 142 SQM
Total duplex: 287 SQM
Total External 83 SQM
Total Internal Penth 59 SQM
Total Area at current floor1 141 SQM
Total duplex: 302 SQM
Total External 62 SQM
Total Internal 79 SQM
Total Area at current floor 145 SQM
Total Duplex: 314 SQM
Total External 70 SQM
Total Internal 75 SQM
63 SQM
56 SQM
76 SQM
55 SQM
59 SQM
53 SQM
79 SQM
75 SQM
7.0 SQM
GG07
GV08
GG08
GV07
GO07
GC07
GC08
GT07
GT08
86 SQM
83 SQM
85 SQM
100 SQM
5.8 SQM
3.7 SQM
7.6 SQM
7.8 SQM
5.3 SQM
3.0 SQM
34.5 SQM
29.5 SQM
21.4 SQM
46.2 SQM
85.4 SQM
Pool
Bedroom
Suite
Bath
K/D/L
LIFT
Box
Linen Closet
Linen Closet
Total External at Upper Penth 95 SQM
Total Internal at Upper Penth 100 SQM
Total Area at current floor 195 SQM
Total Penthouse: 307 SQM
Total External at Upper Penth 54 SQM
Total Internal at Upper Penth 85 SQM
Total Area at current floor 139 SQM
Total Penthouse: 230 SQM
Total External at Upper Penth 29 SQM
Total Internal at Upper Penth 85 SQM
Total Area at current floor 114 SQM
Total Penthouse: 210 SQM
Total External at Upper Penth 34.5 SQM
Total Internal at Upper Penth 83 SQM
Total Area at current floor 117.5 SQM
Total Penthouse: 207 SQM
Total External at Upper Penth 41.6 SQM
Total Internal at Upper Penth 86 SQM
Total Area at current floor 127.6 SQM
Total Penthouse: 228 SQM

**Proposed (clean copy)**
**Roof Floor Level**
scale 1:100

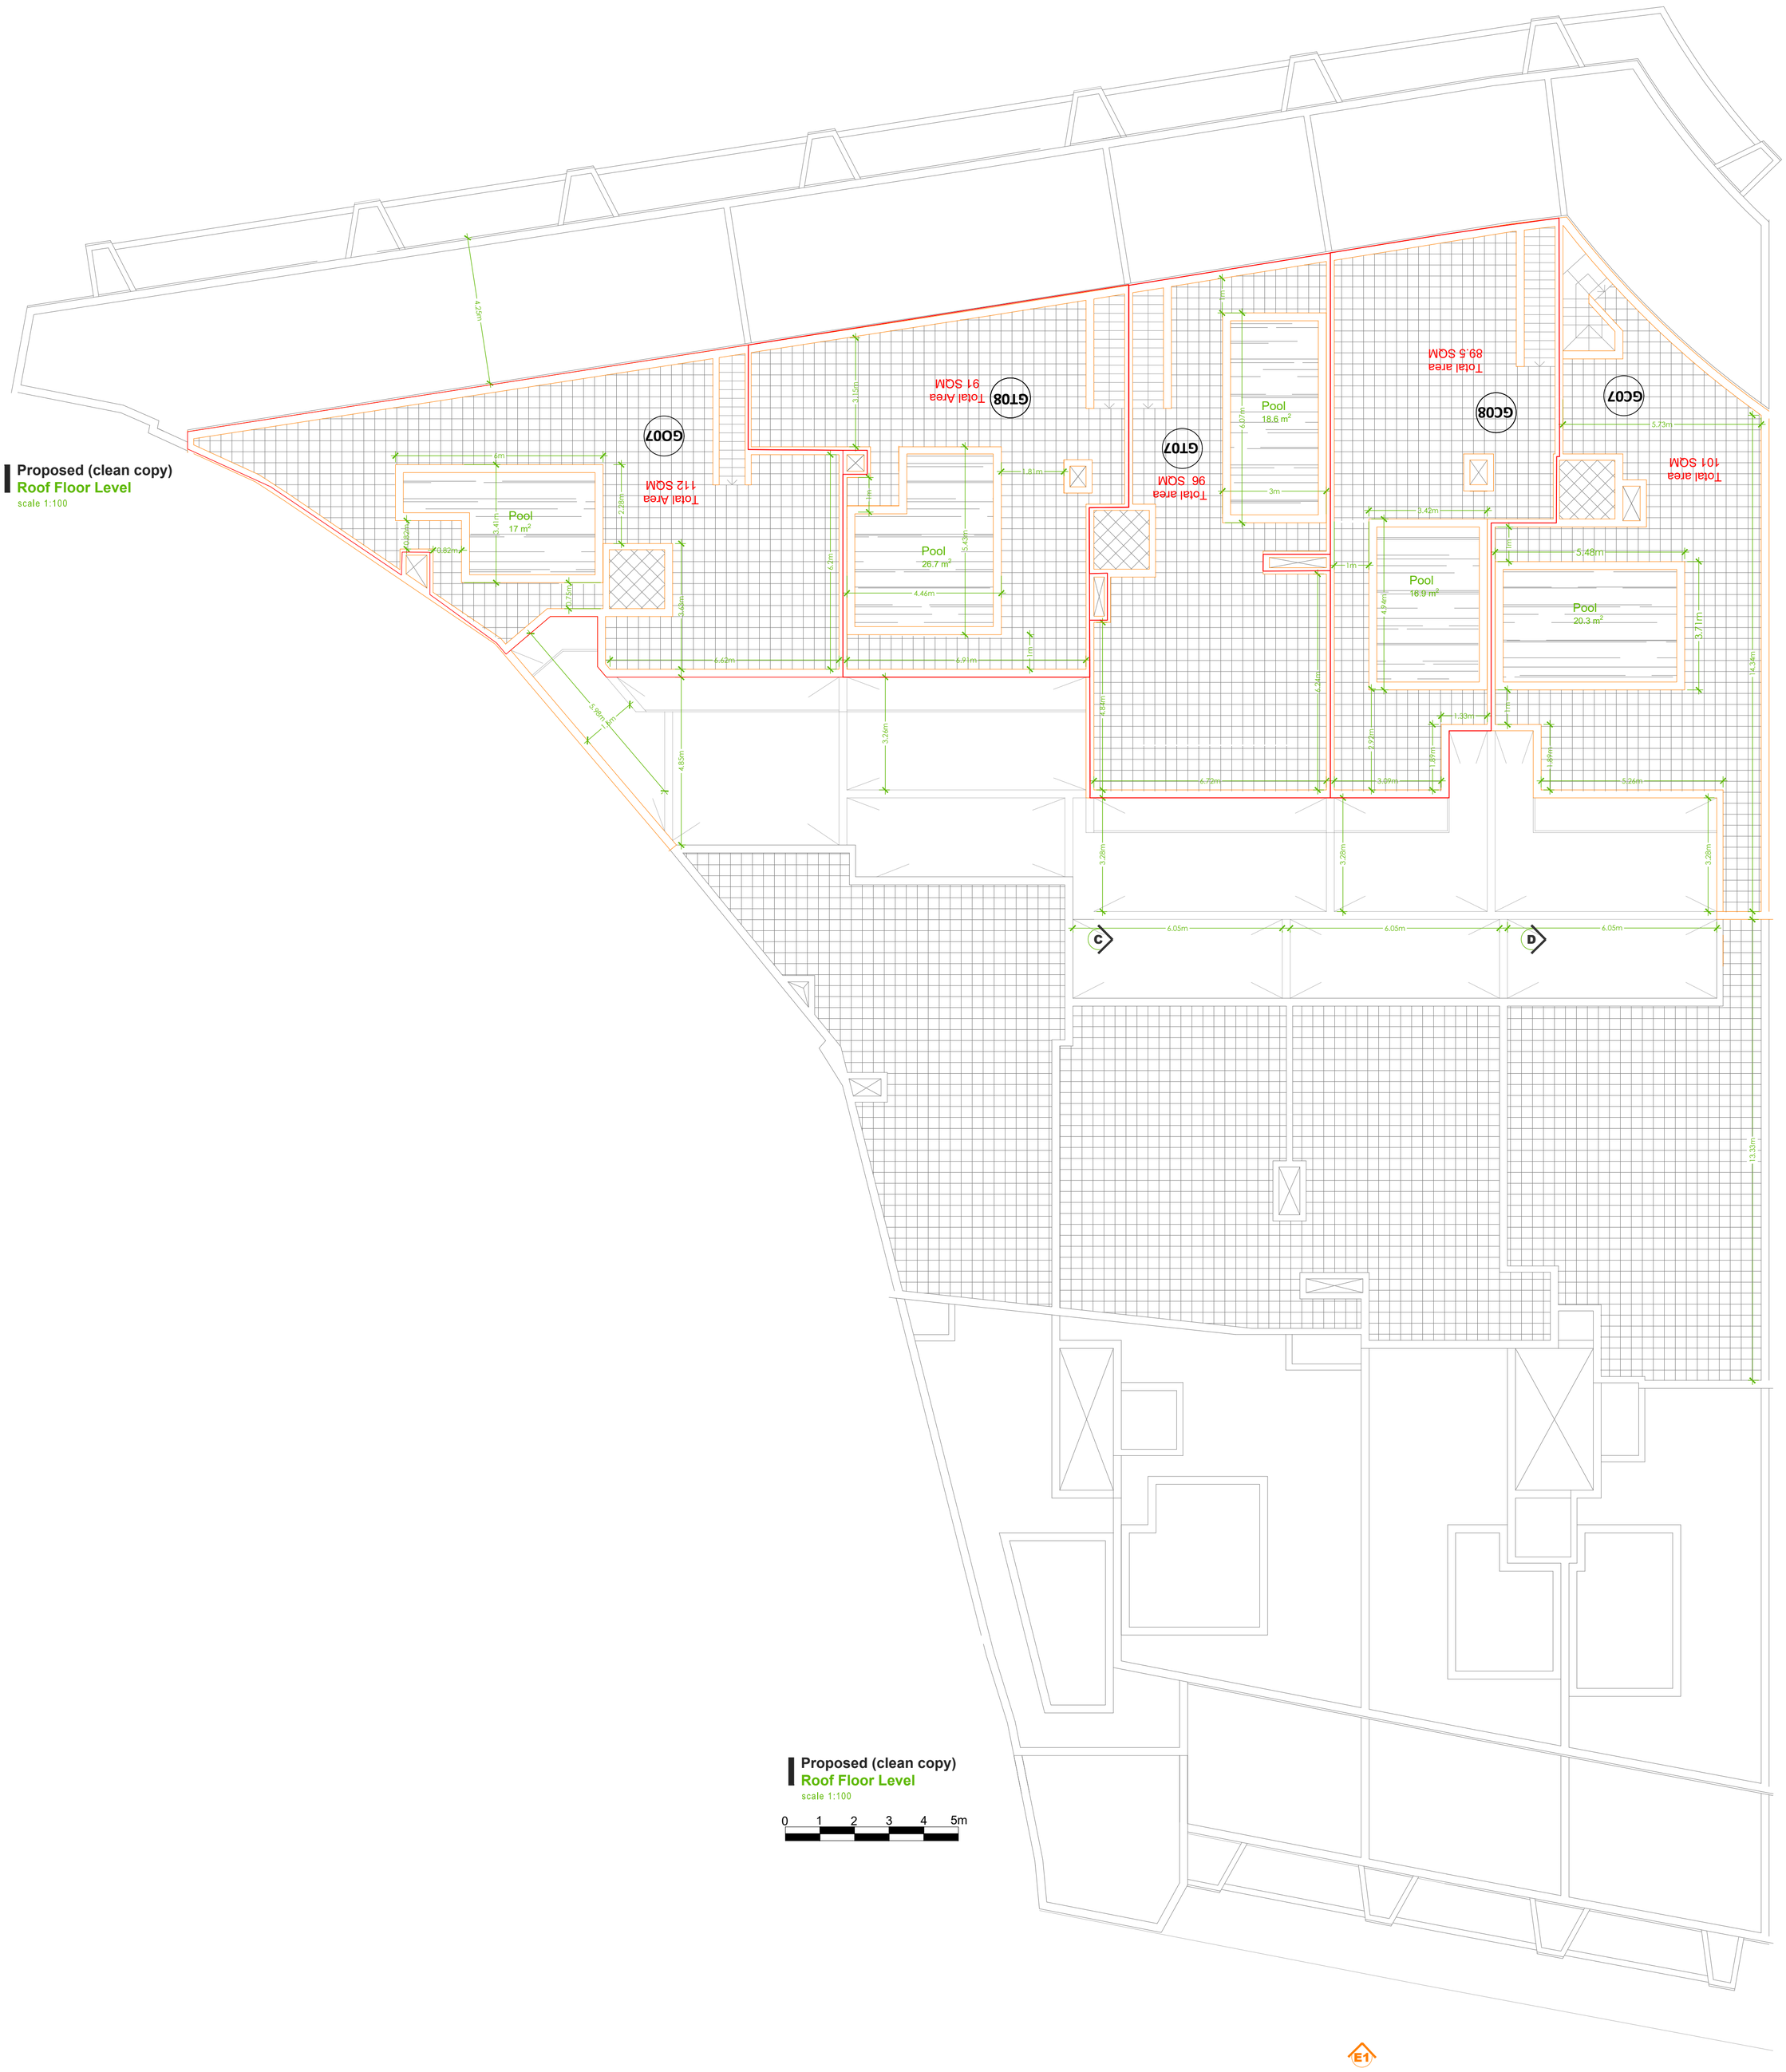


**Proposed (clean copy)**
**Roof Floor Level**
scale 1:100

0 1 2 3 4 5m