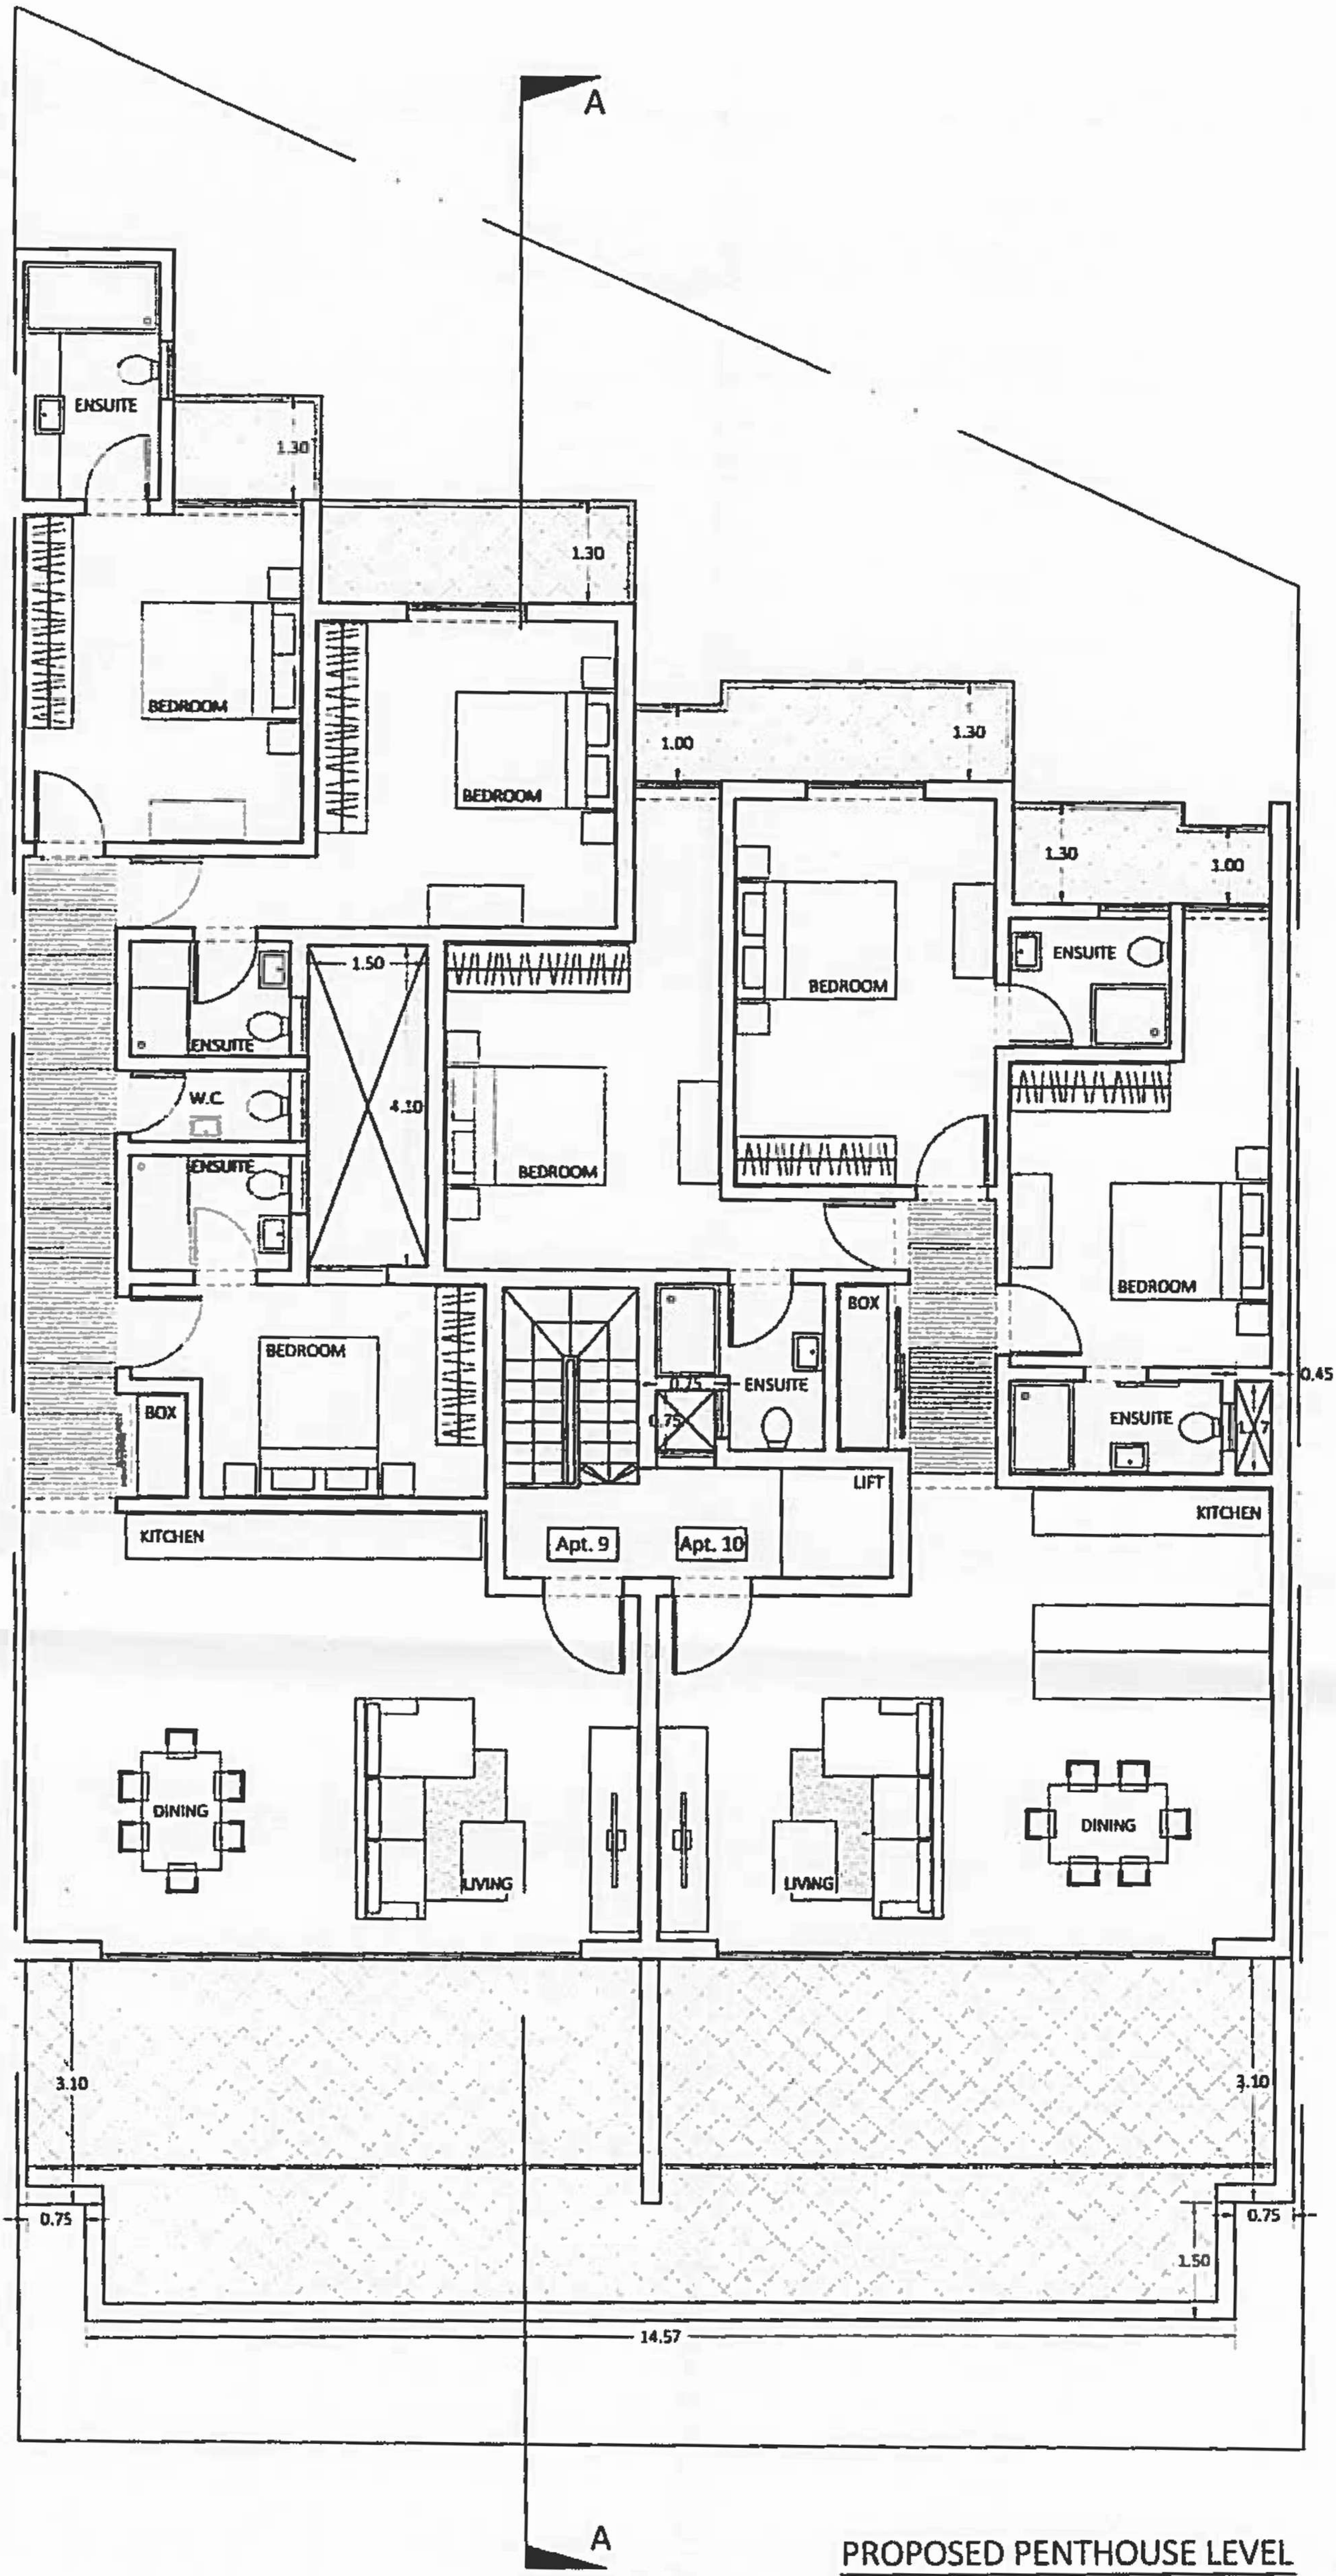

PROPOSED PENTHOUSE LEVEL

SCALE 1:100