


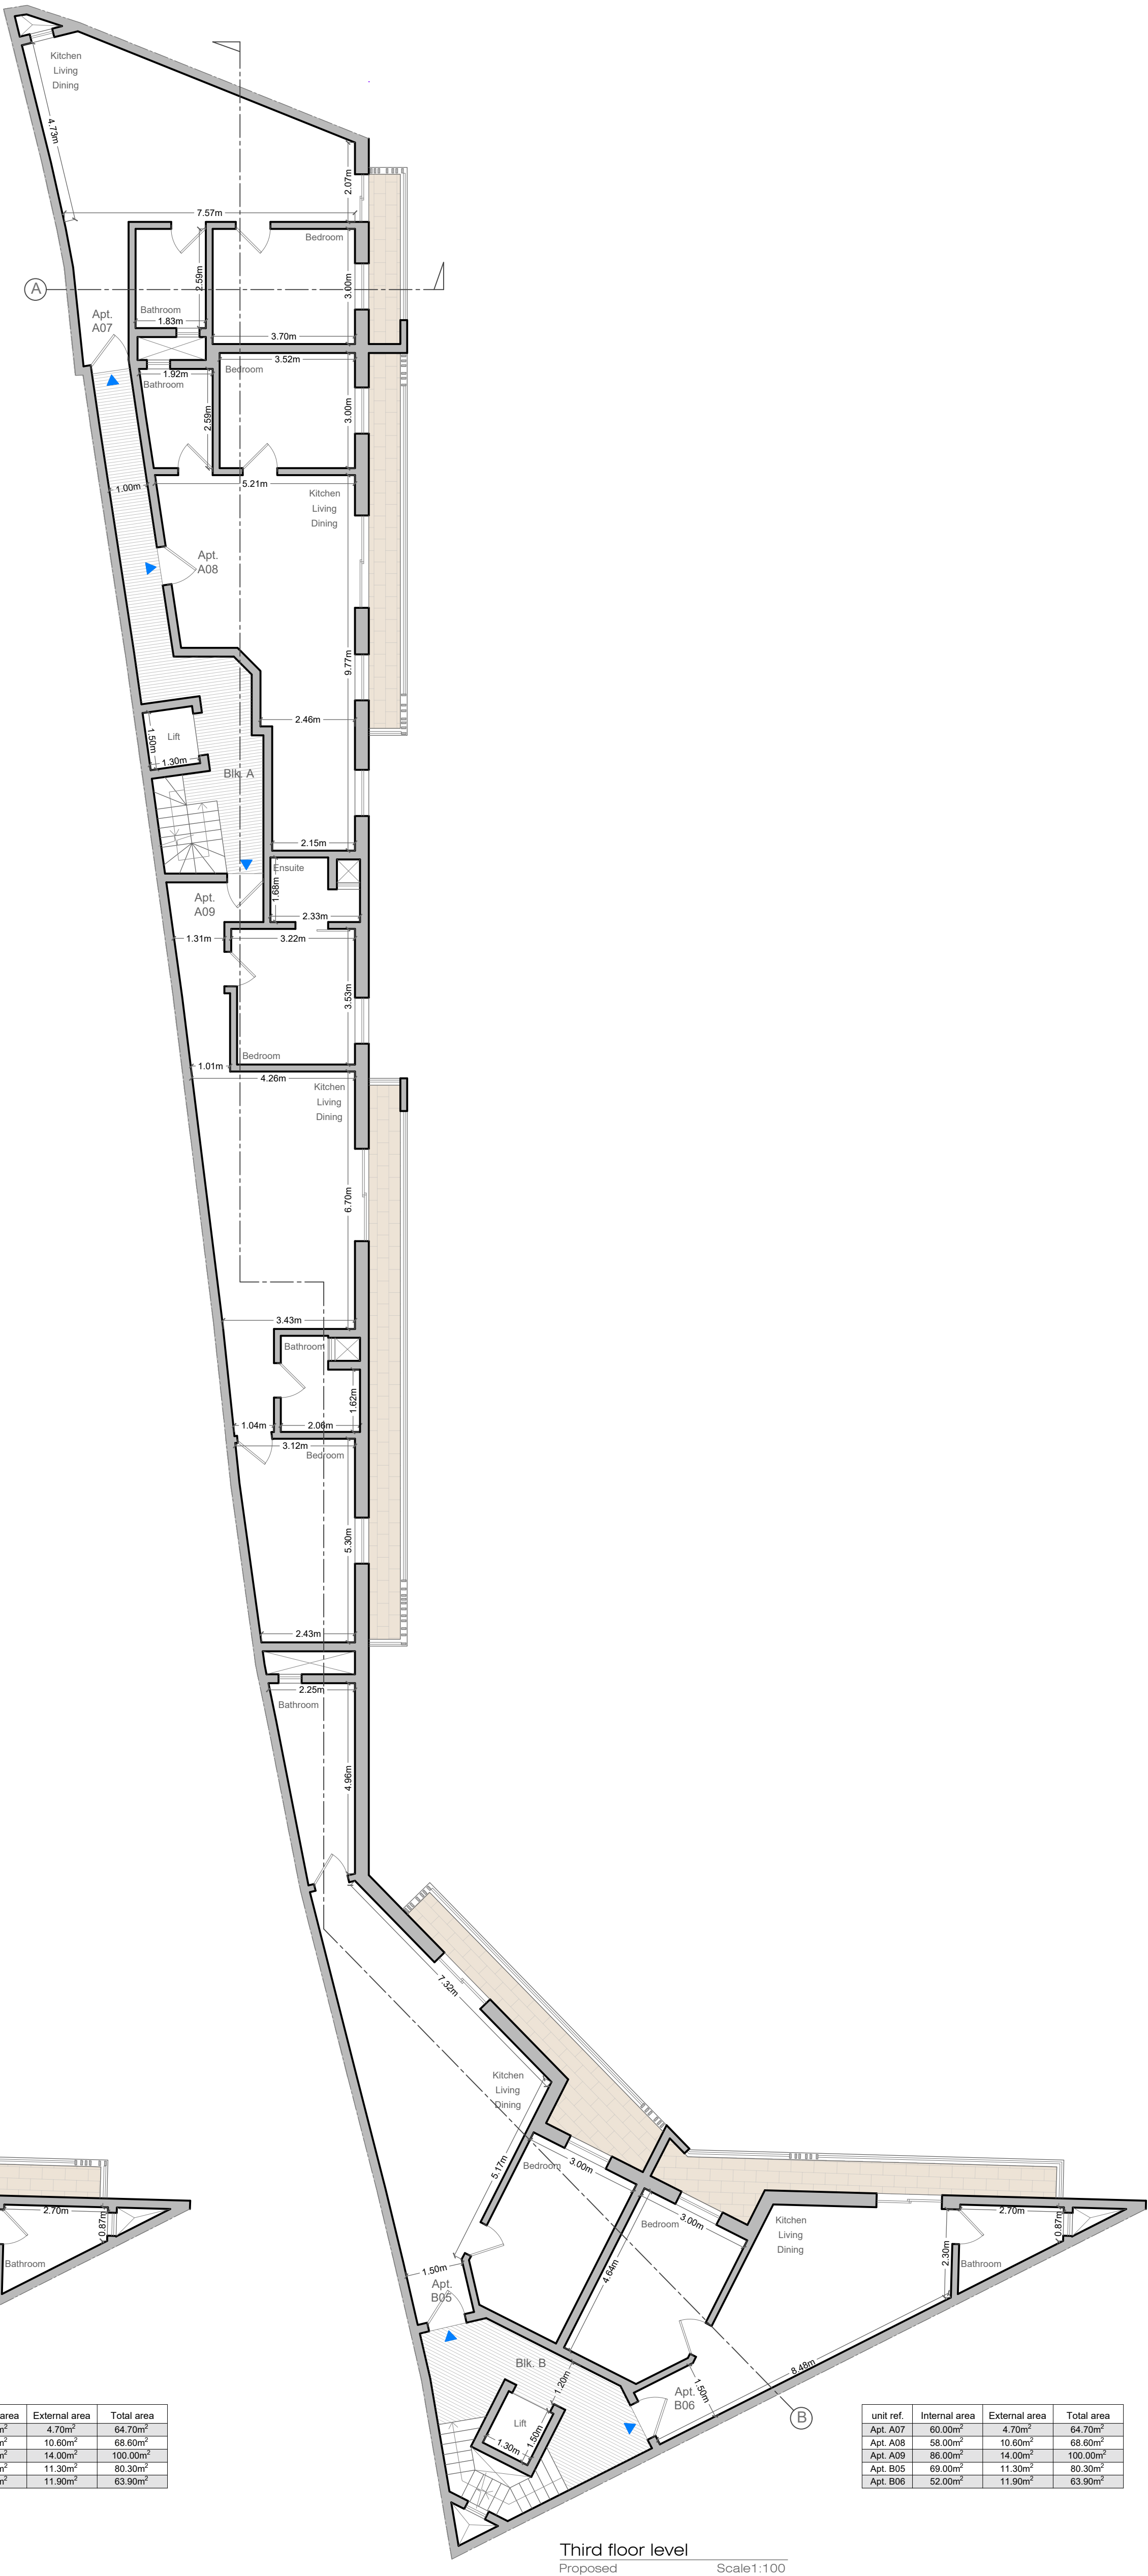

- GREEN AS APPROVED
- BLUE AS ERECTED
- RED TO BE ERECTED
- YELLOW TO BE REMOVED

REVISION & DATE	REMARKS
Rev. A - 19/09/25	Change to layout

JOB TITLE	
DWG TITLE	Proposed Plans
DATE	19/09/25
SCALE	1:100
REVISION	Rev_A
	Change to layout