


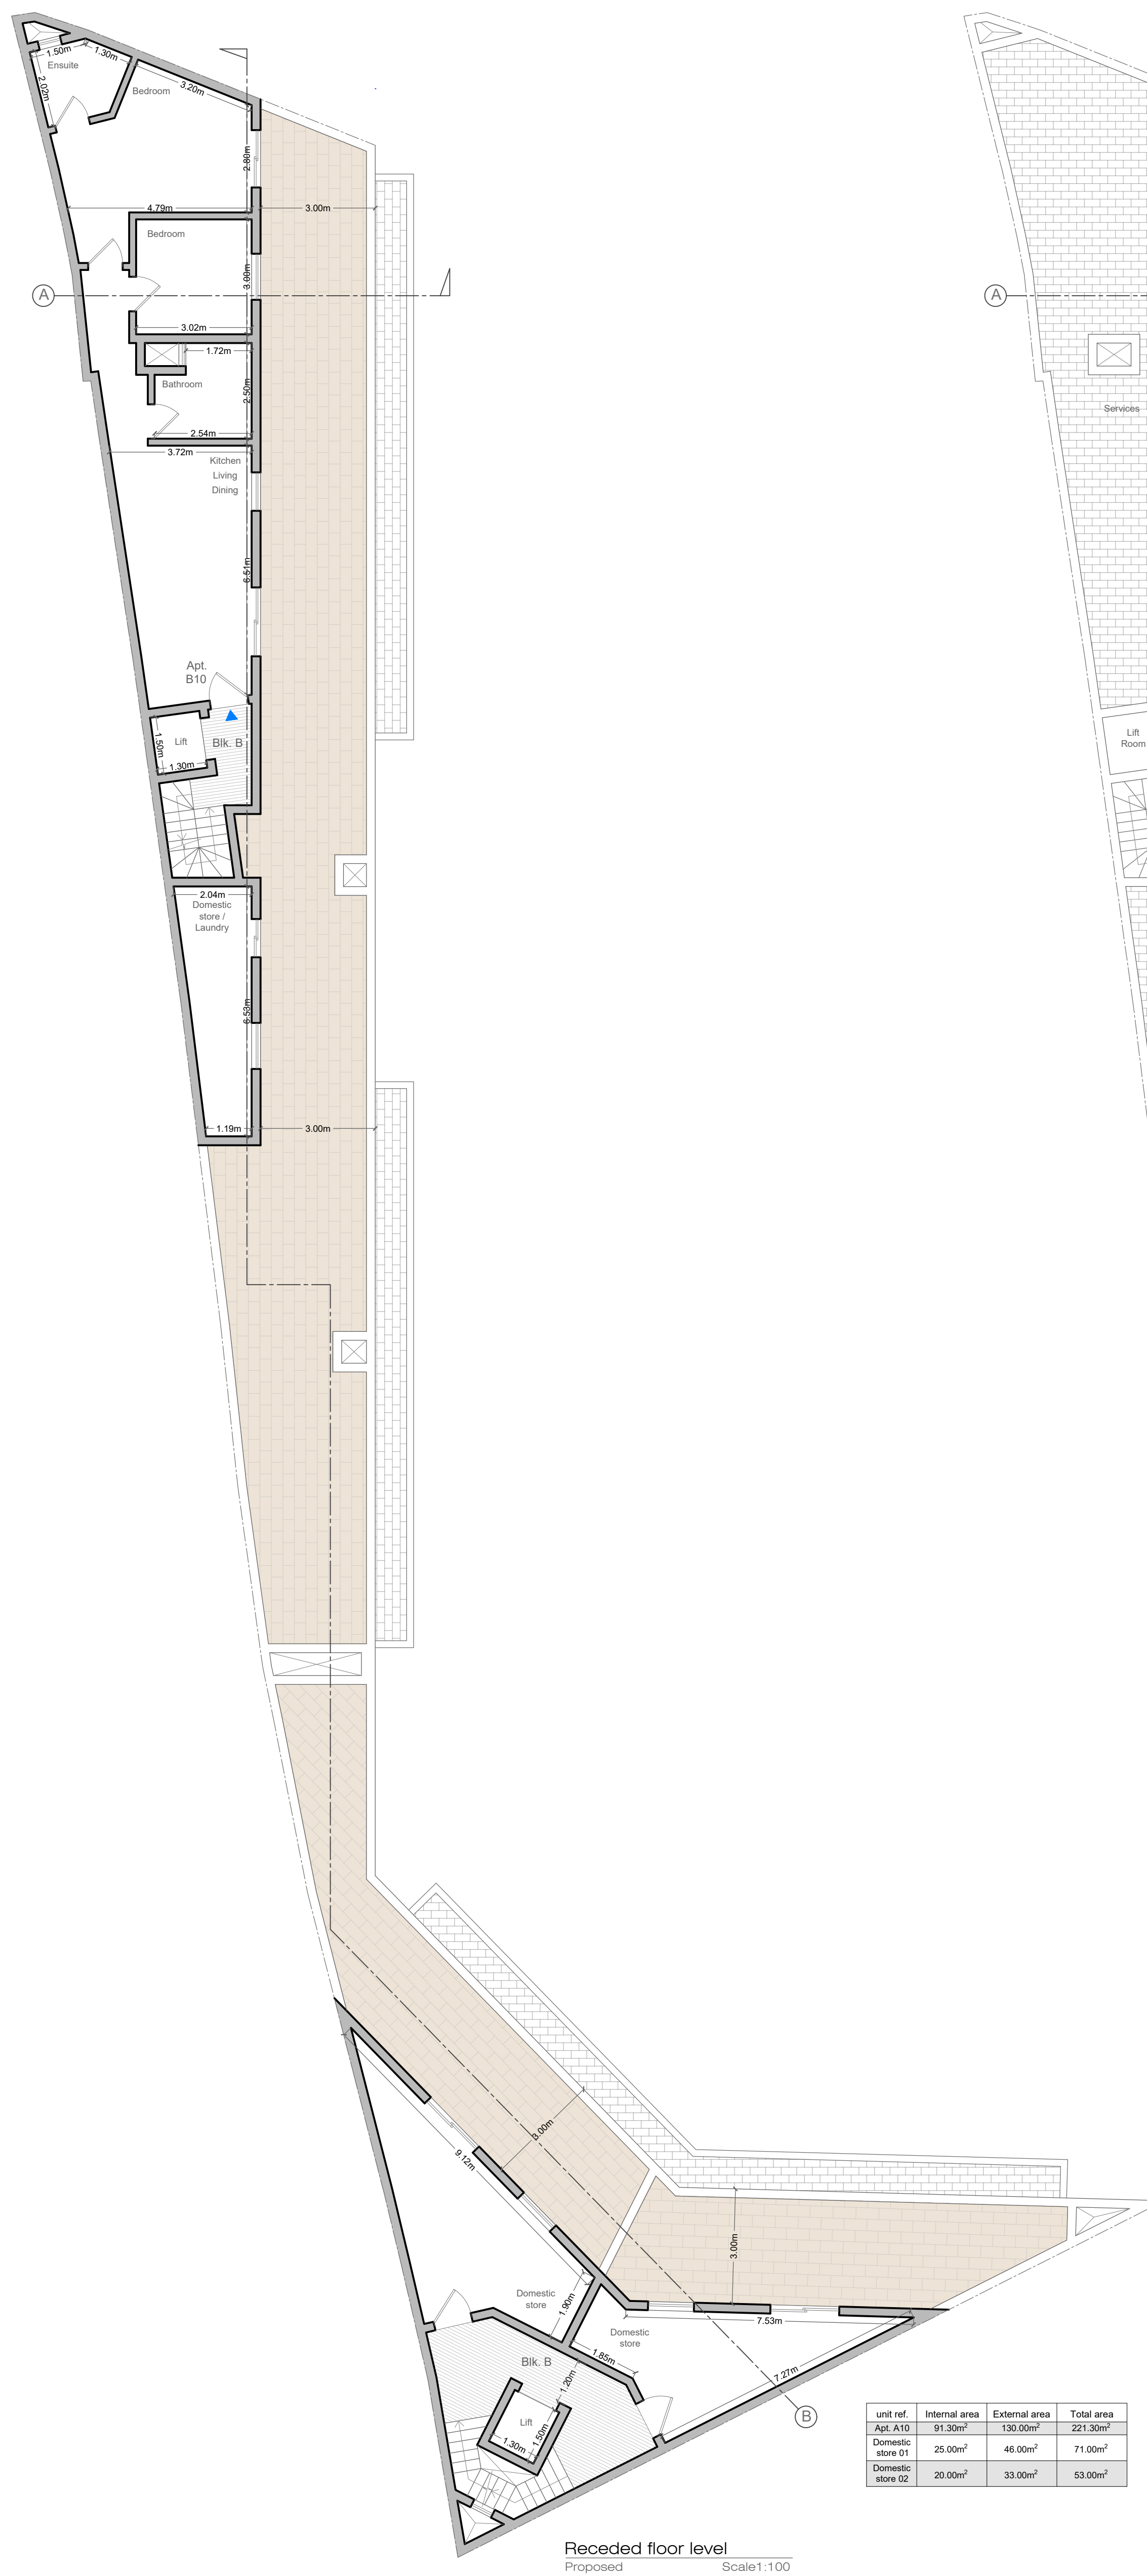

GREEN AS APPROVED
BLUE AS ERECTED
RED TO BE ERECTED
YELLOW TO BE REMOVED

REVISION & DATE	REMARKS				
Rev_A - 19/09/25	Change to layout	JOB TITLE			
		DWG TITLE		Proposed Plans	
		DATE	19/09/25	SCALE	1:100
				REVISION	Rev_A